

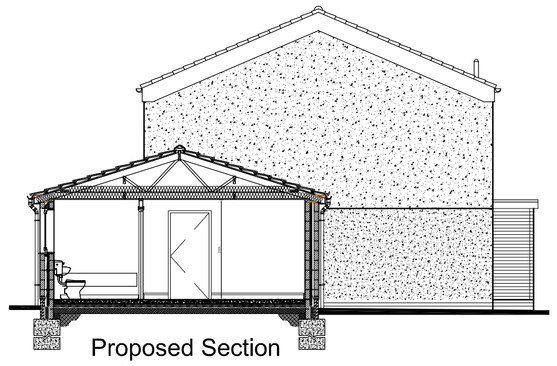


Proposed Section
scale1:100

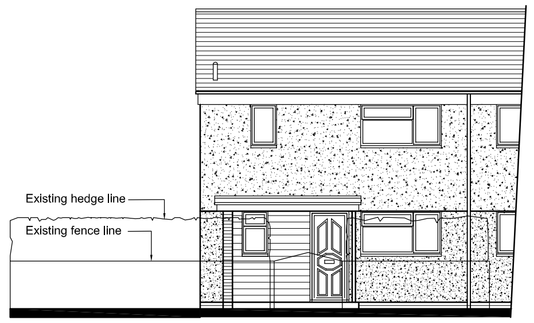


Existing Front Elevation

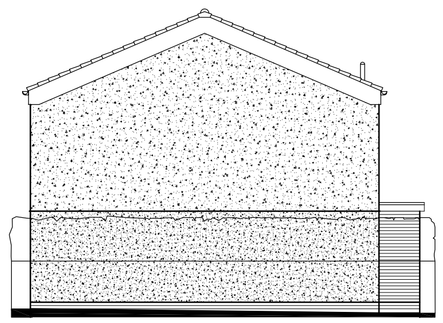


Existing Side Elevation




Existing Rear Elevation

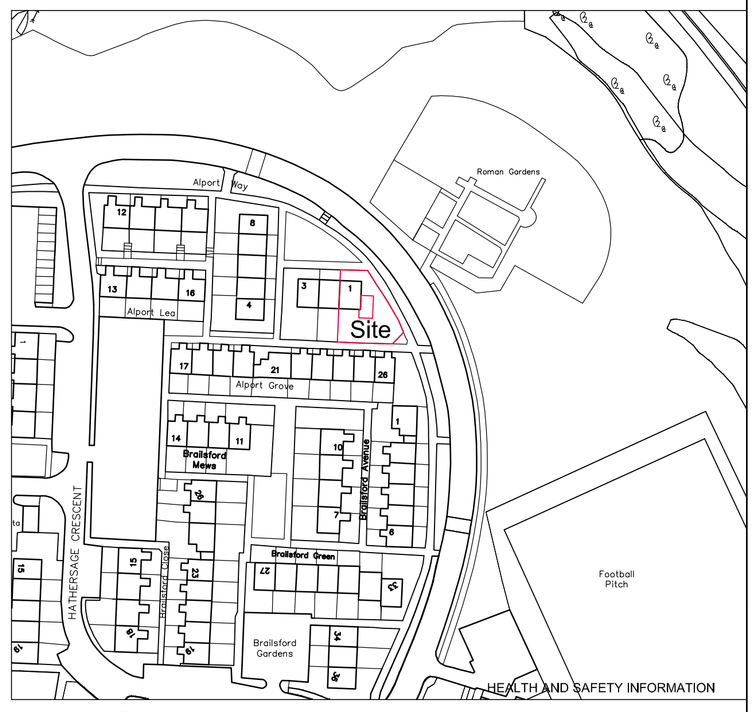


Location Plan scale 1:1250

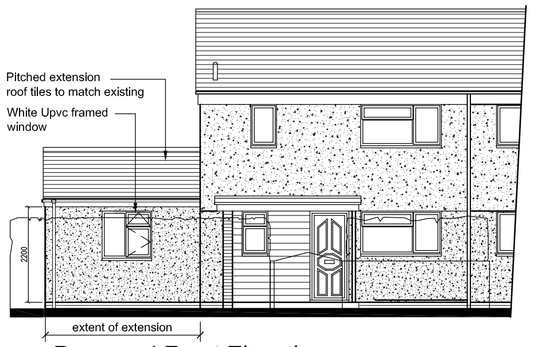


Proposed Front Elevation scale1:100

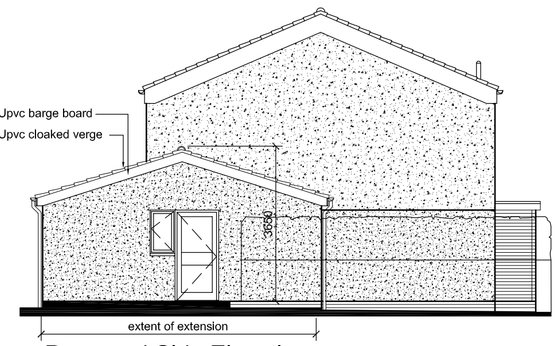


Proposed Side Elevation

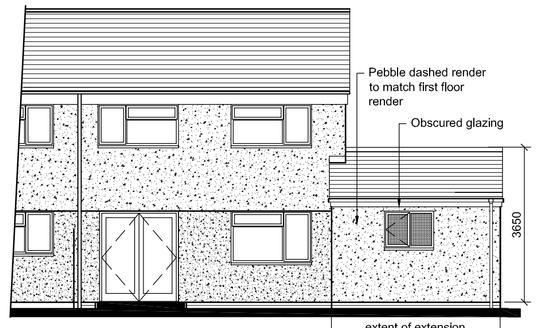



Proposed Rear Elevation

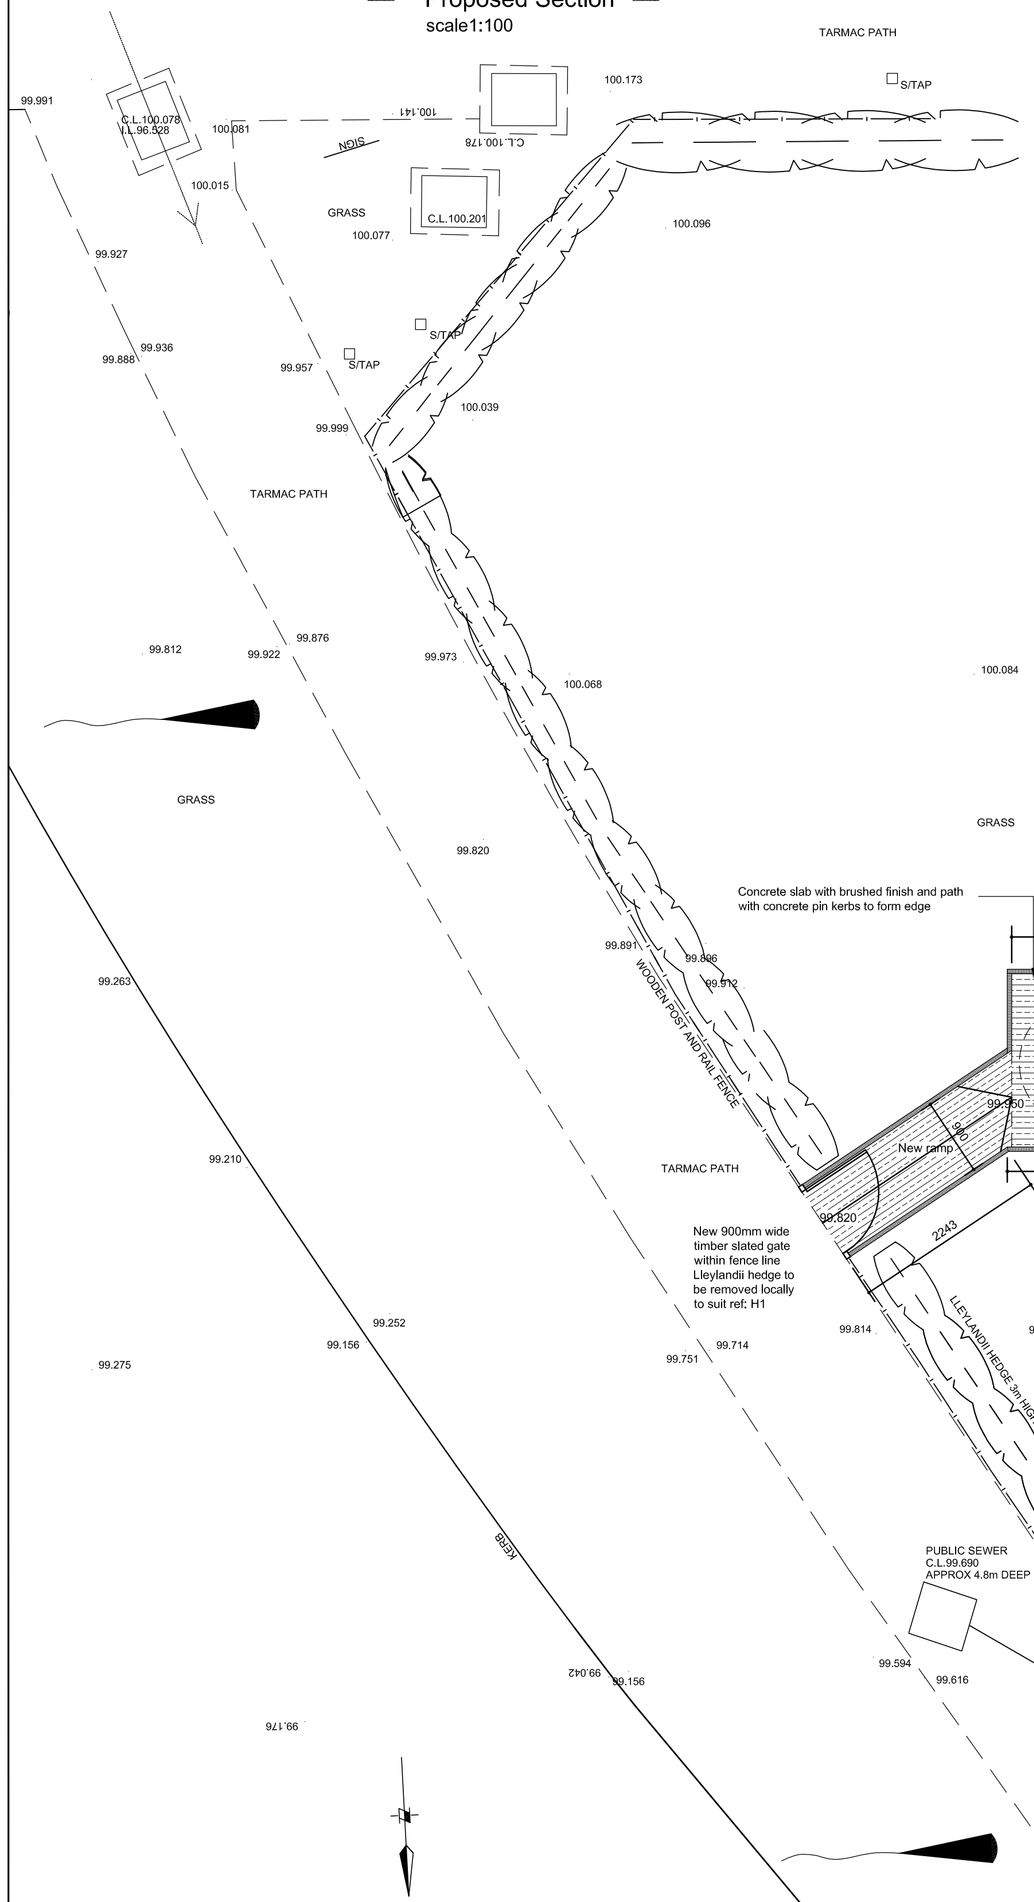

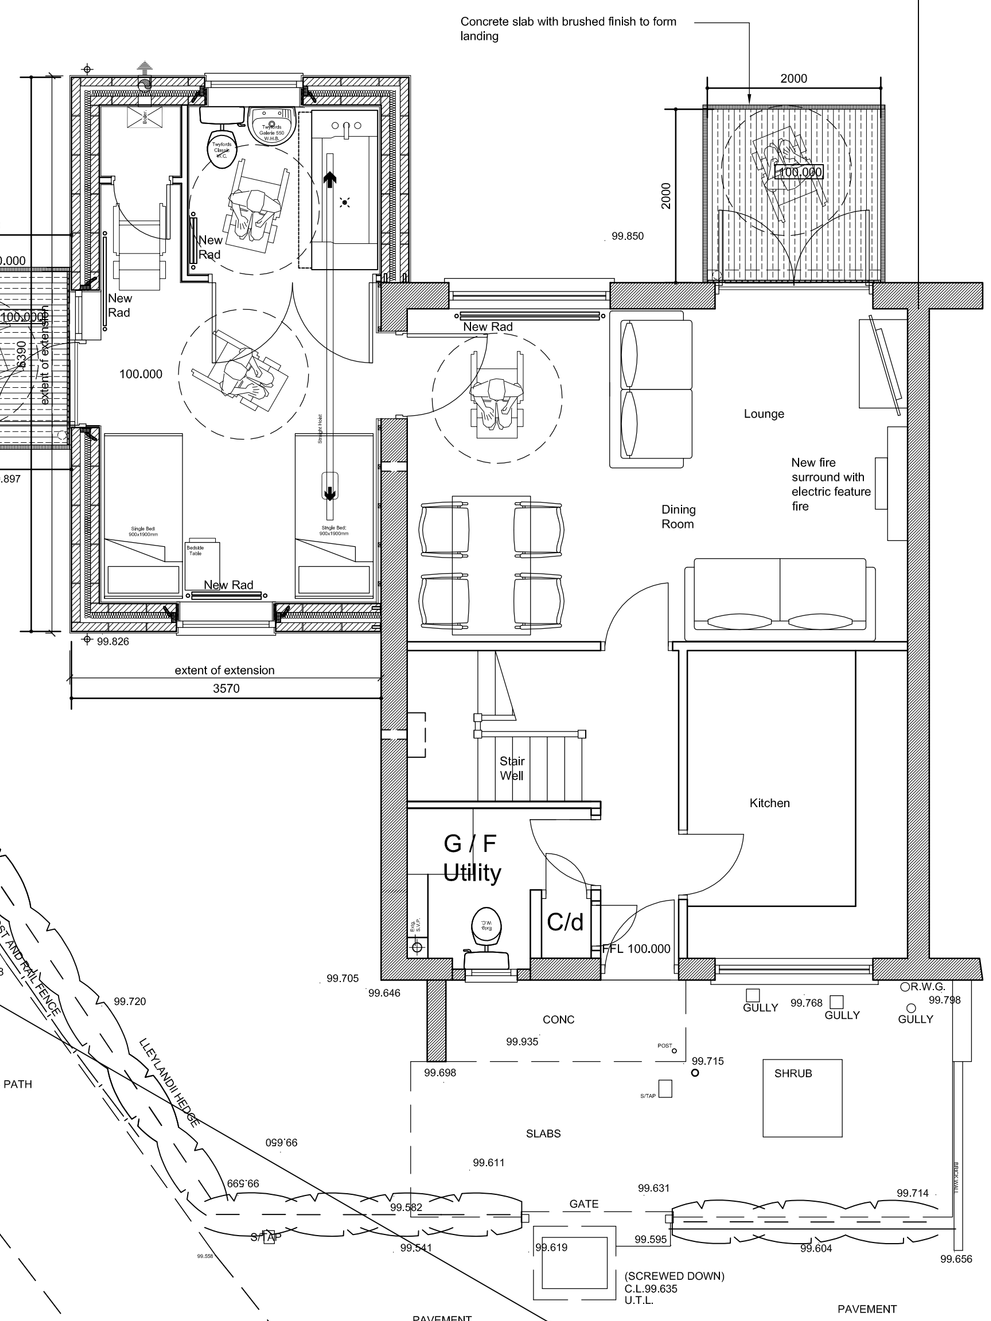


Proposed Ground Floor scale1:50

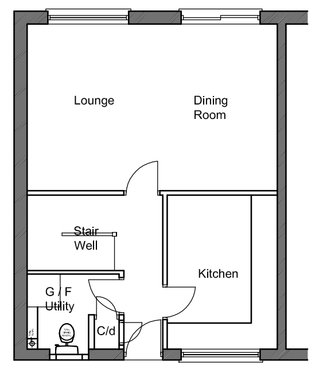

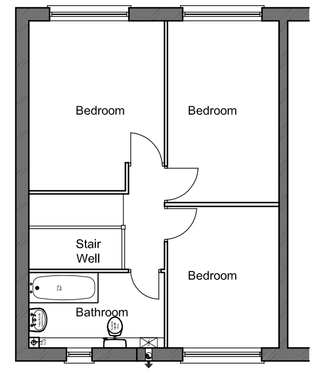

Existing Ground Floor
scale1:100

Existing First Floor

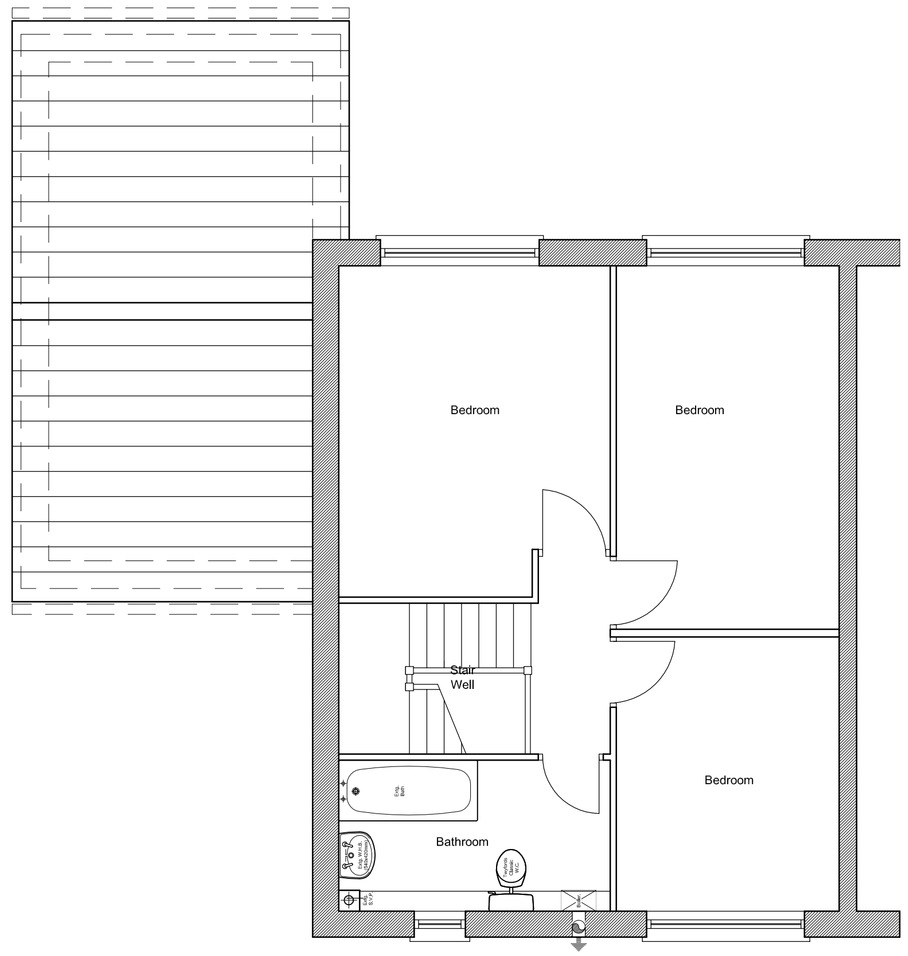

Proposed First Floor scale1:50

Rev.	Details of Revision	Date	Initial
A	Parking bay position rev., levels added	11/11/10	RJD

Derbyshire County Council
Corporate Property
Director of Property:-
Chatsworth Hall, Chesterfield Road, Matlock, Derbyshire DE4 3FW
Tel. (01629) 580000 Fax. (01629) 585114

Partner Details

Project
Miss Summer Bladen-Hovell
1 Alport Way,
Glossop
SK13 0LP

UPRN Number
MAINTRACK/PLANNING

Drawing Number: 559035 \ PL \ 01
Revision: A

Title
Major Adaptations
Bedroom and En-Suite Extension
Planning Drawing

Scale	Drawn	Checked
1:50	RJD	
Original Size: A1	Date: June 10	Date

Status

DO NOT SCALE
Use only written dimensions. All dimensions must be verified prior to the works being started and any discrepancies reported to the originator.

INVESTOR IN PEOPLE

This map is reproduced from the Ordnance Survey material with the permission of Ordnance Survey on behalf of the controller of Her Majesty's Stationary Office © Crown Copyright. Unauthorised reproduction infringes Crown Copyright and may lead to prosecution or civil proceedings.
© Derbyshire County Council Copyright: Reproduction in whole or part by any means is prohibited without the prior written permission of the Director of Corporate Resources