HPK/2010/0621



Existing rear elevation



Proposed rear elevation

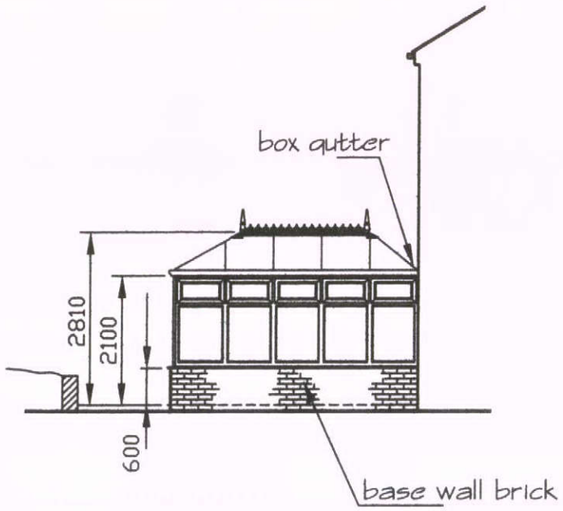

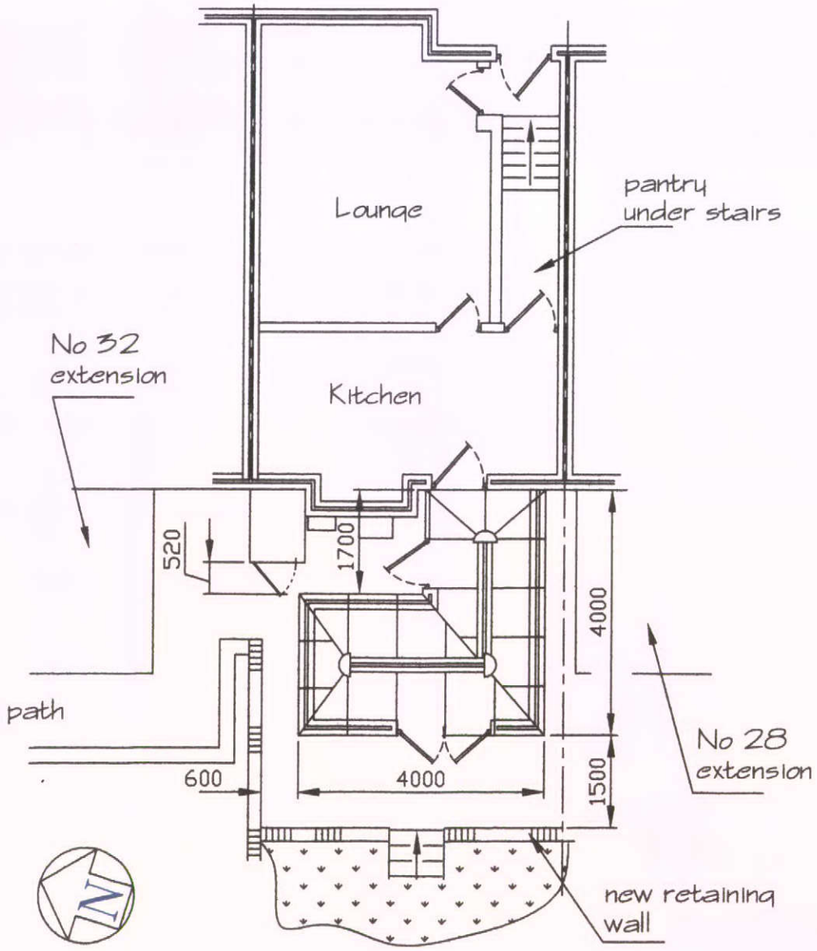

Proposed ground floor plan

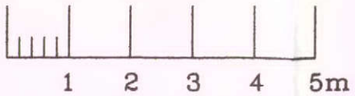

Scale 1:100

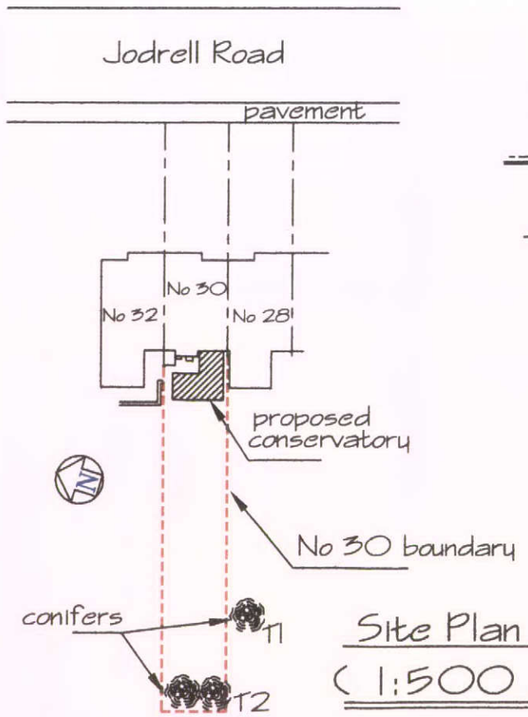

Site Plan (1:500)

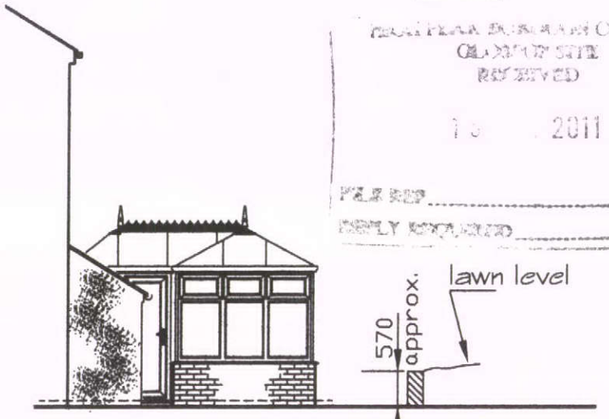

Proposed side elevations

HIGH PEAK BOROUGH COUNCIL
GLOSSOP SITE
RECEIVED
2011
FILE REF
REPLY REQUIRED

Rev	Date	Description
B	22/11/10	projection was 5530 now 4000 width was 4100 now 4000

WINDOW & CONSERVATORY OPTIONS

Options House
Peakdale Road
Glossop
SK13-6LQ

Client
Mrs T. Longden
30 Jodrell Road
Whaley Bridge
SK23 7AN

Scale 1:100, 1:500

Date 02/08/10 | Drawn-E.Ogden

Drawing title
Proposed rear Conservatory

01