
14 JAN 2011


proposed first floor

1:50

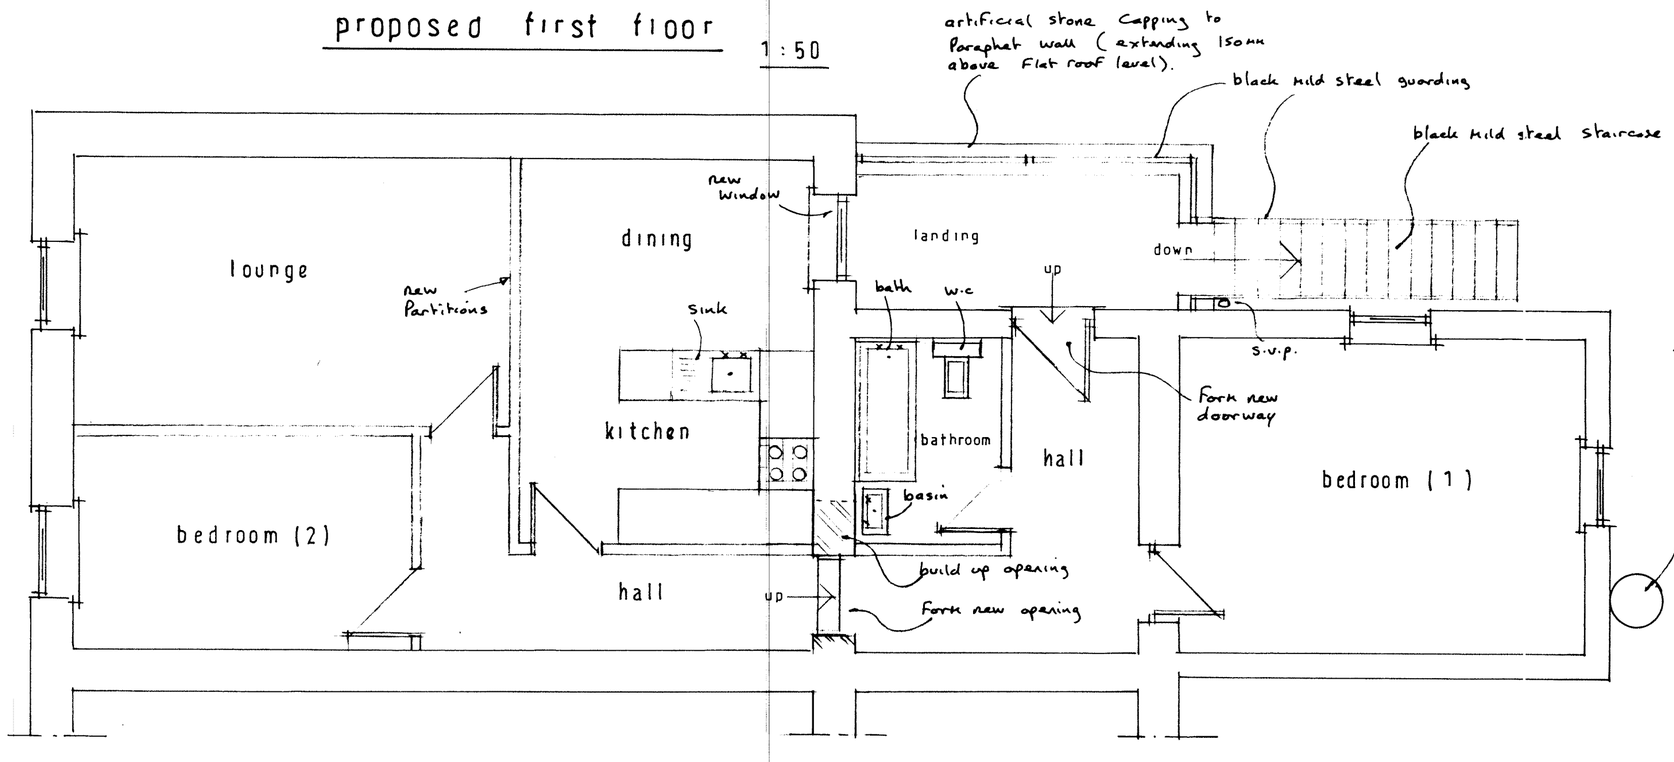


proposed rear


1:100

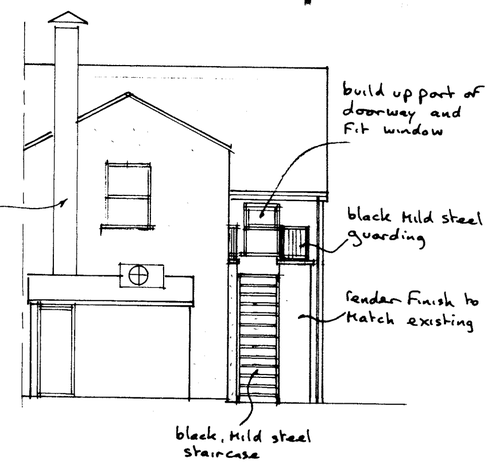

proposed ground floor

1:50

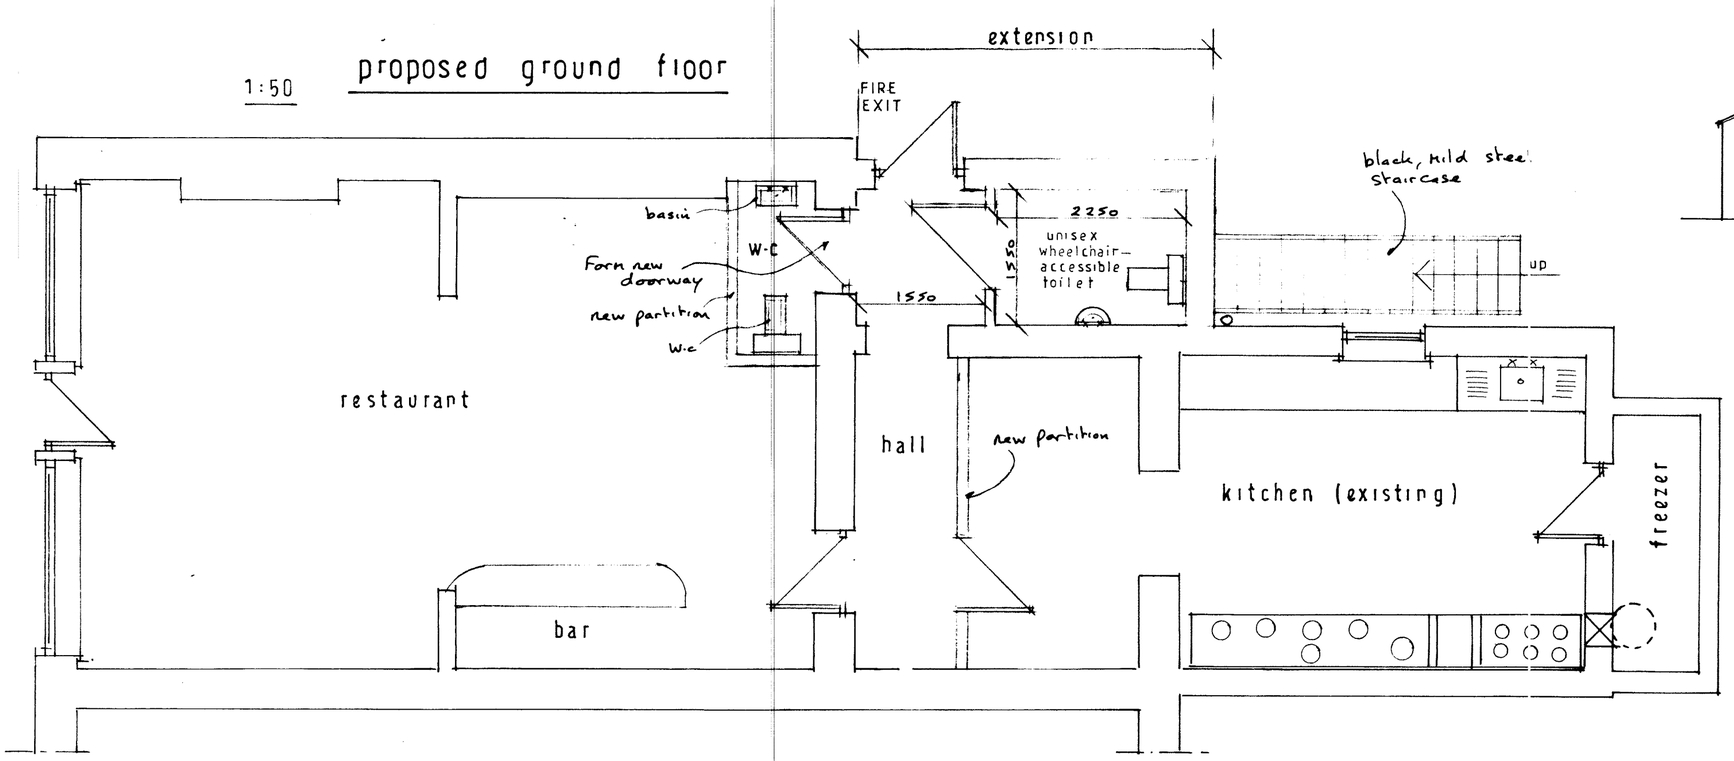

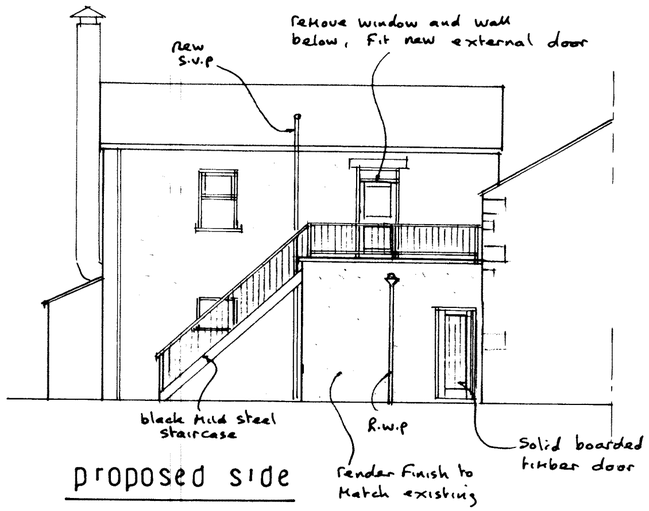

proposed side

1:100

John F. Lomas. M.R.I.C.S., M.B.Eng
Rothbury
Chapel Road
Hayfield
High Peak SK22 2JF
Tel. 01663 745186

drg no 11·1/2