

HPK/2011/0009

SITE	10 High Street Chapel en le Frith
CLIENT	Nigel Webb
TITLE	Existing F & R Elevation
DWG NO.	0187.P.104a.
DATE	October 2008
SCALE	1:100@A3

a. note added re: outshut & parapet 11.10.

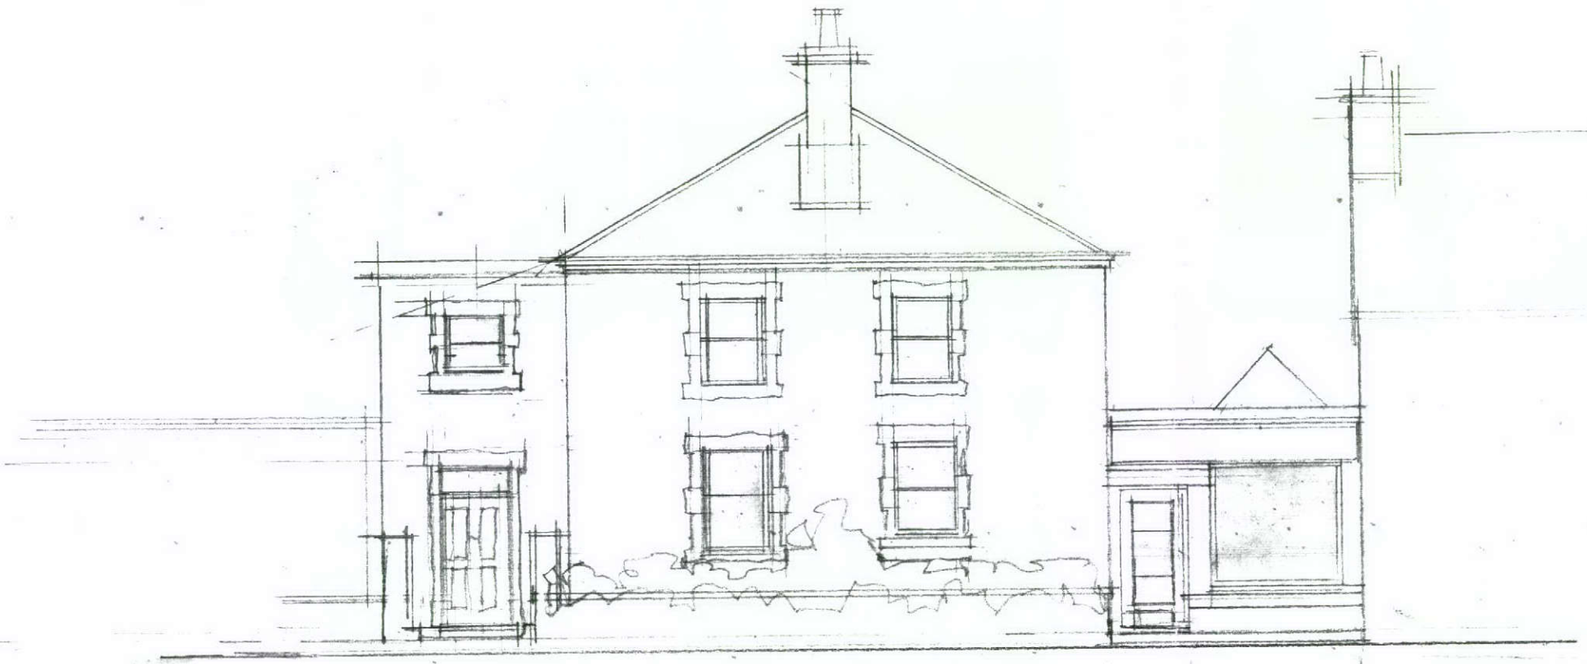


from High Street

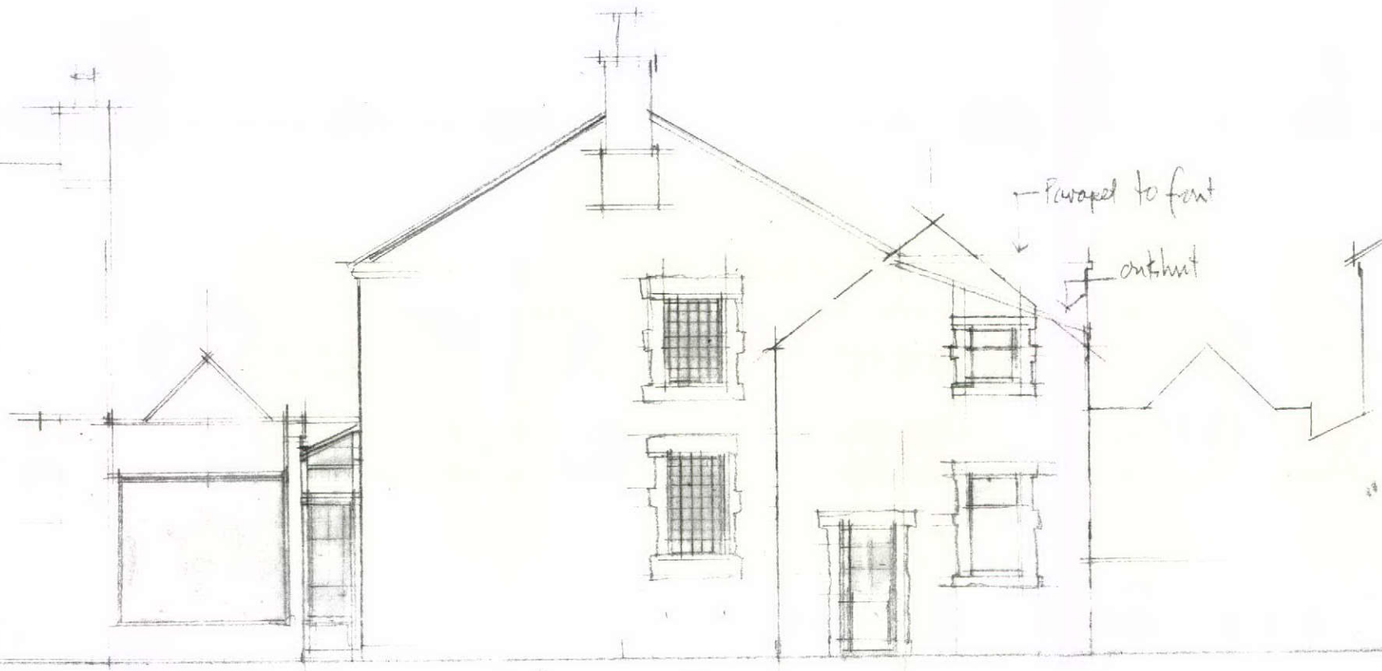

internal

from the rear

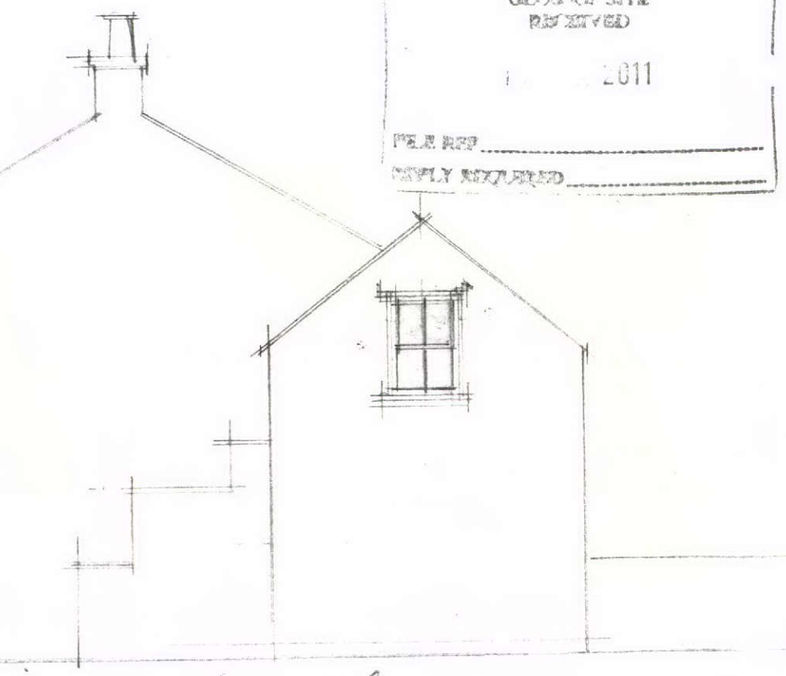

external

CHIEF PLANNING OFFICER COUNCIL
OFFICE COPY
RECEIVED
2011
FILE REF
REPLY REQUIRED

CAMplan