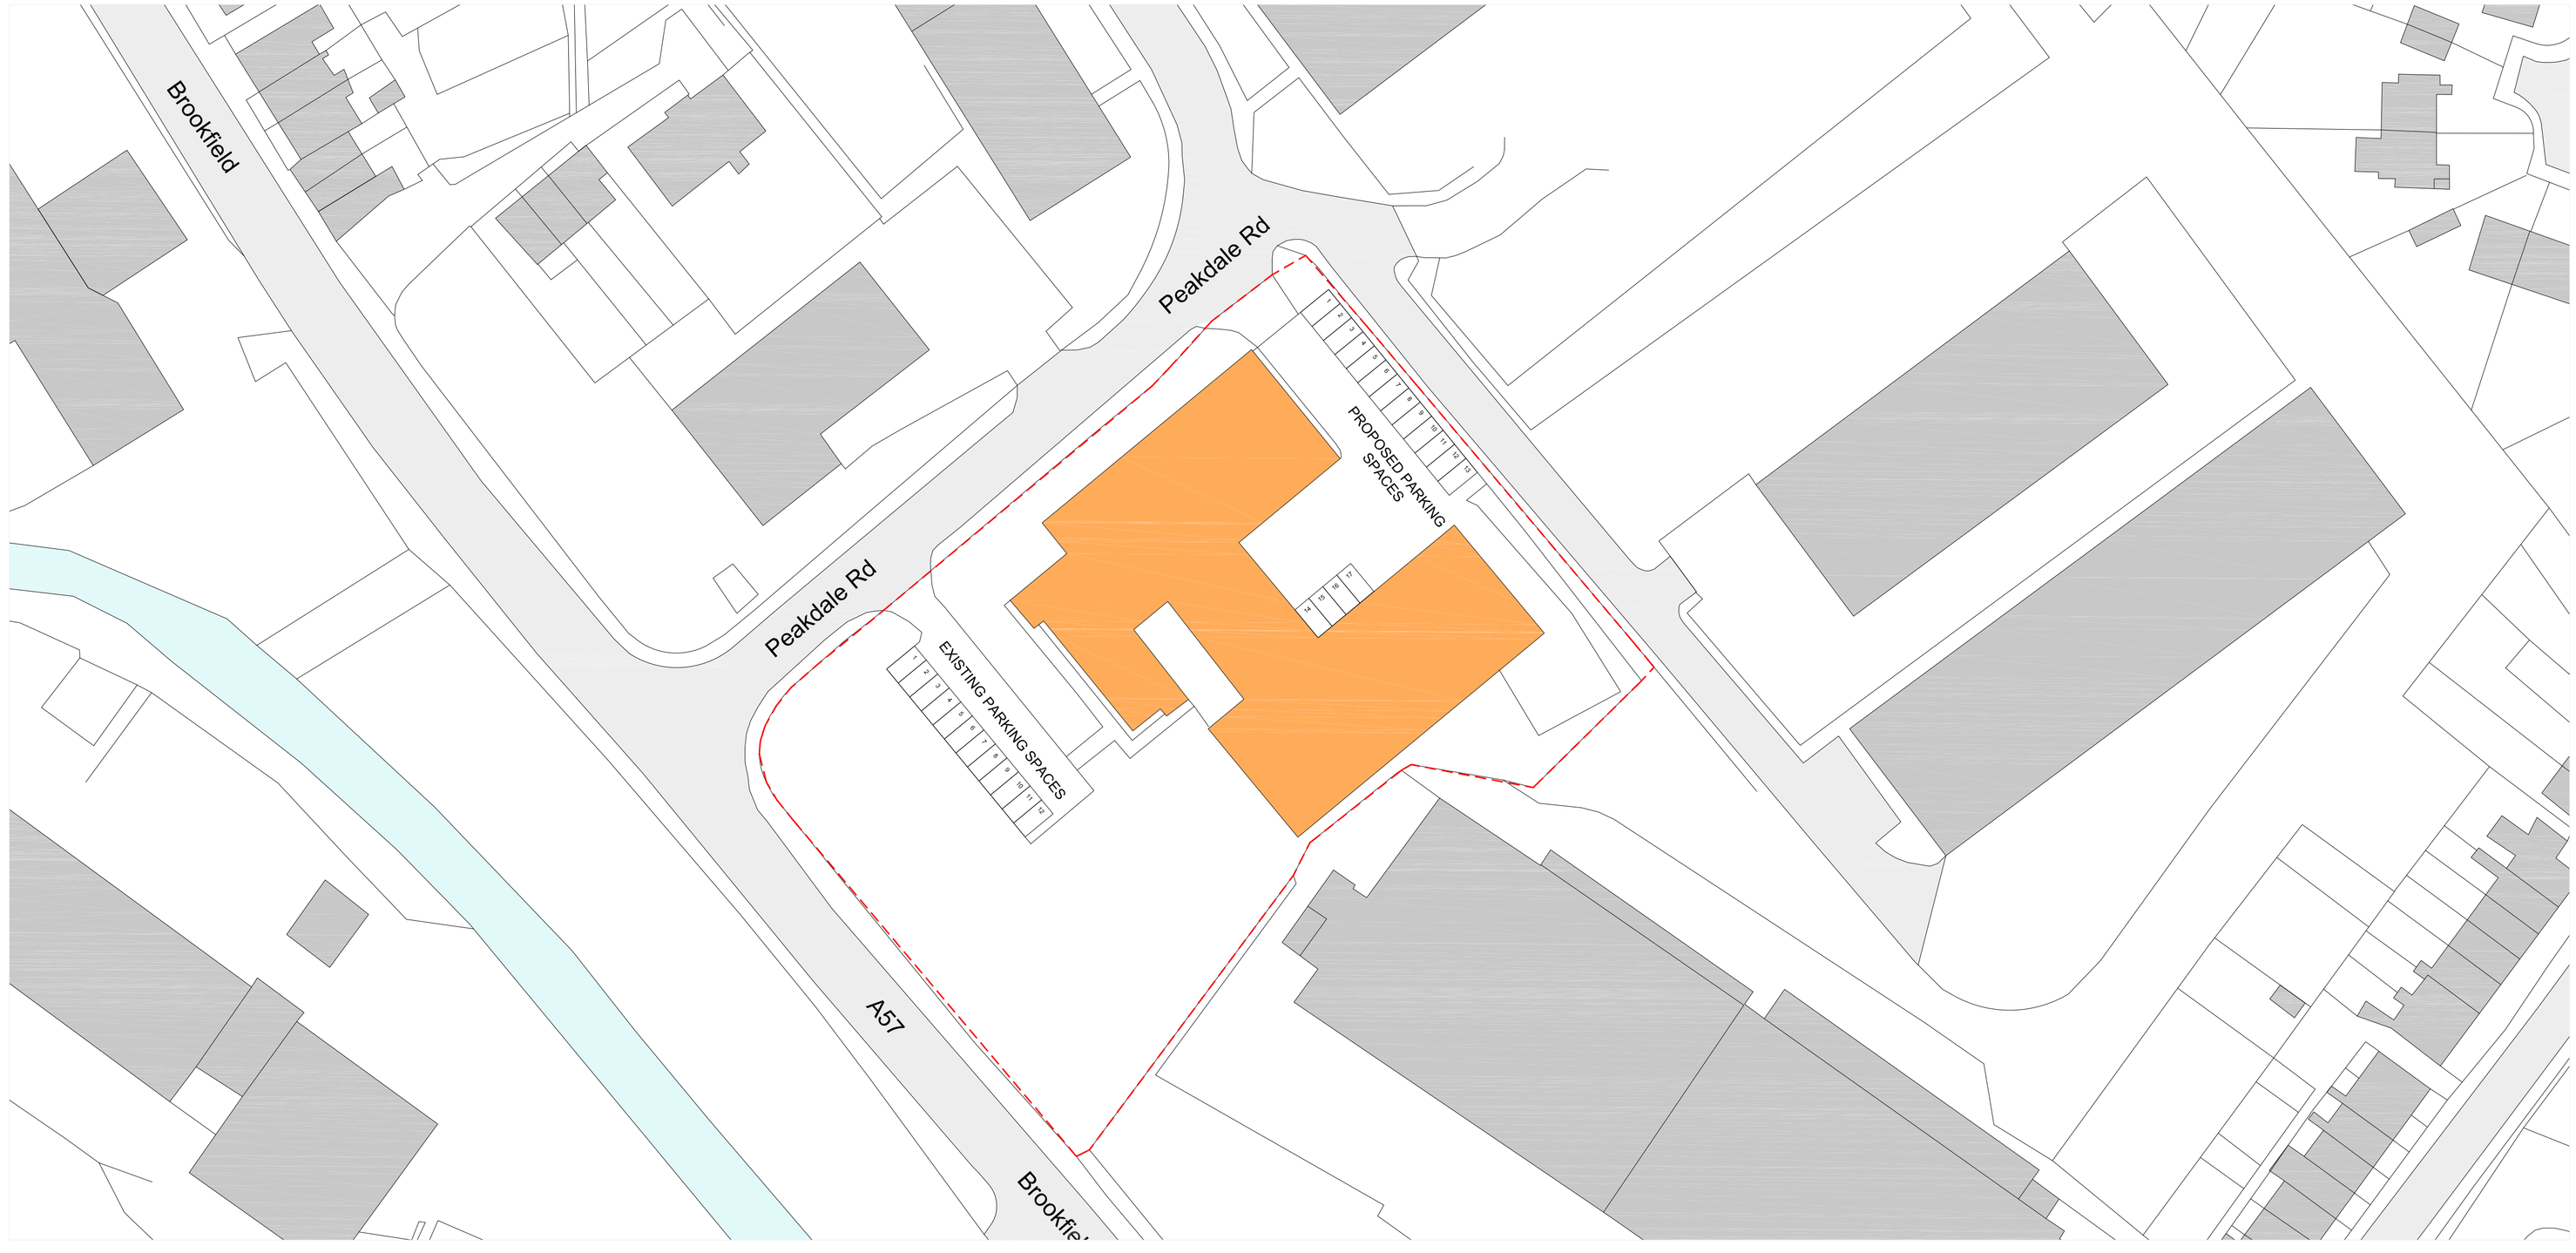

PROPOSED SITE PLAN 1:500

All dimensions are to be checked on site, any discrepancies are to be reported to the Architect before work commences. Do not scale from this drawing.

This drawing is to be read in conjunction with all relevant consultants and specialists drawings / documents, any discrepancies are to be reported to the Architect before the affected work commences.

All structural components shown are indicative only. Details / calculations of structural members are to be provided by the Structural Engineer.

This drawing is copyright.

REVISION	DATE	ALTERATIONS
A	21.01.2011	Removal of note

N

Legend:
boundary line

0 20 40

AUSTIN ASSOCIATES
ARCHITECTS
453 CHESTER ROAD OLD TRAFFORD MANCHESTER M16 9HA
TEL: 0161 872 0166 FAX: 0161 872 0170 E-MAIL: mail@austin-associates.co.uk

Project: UK FARM FEEDS

Client: UK FARM FEEDS LTD

Drawing: PROPOSED SITE PLAN

Scale: 1:500@A1

Date: JANUARY 2011

Number: 2321/007

Revision: A