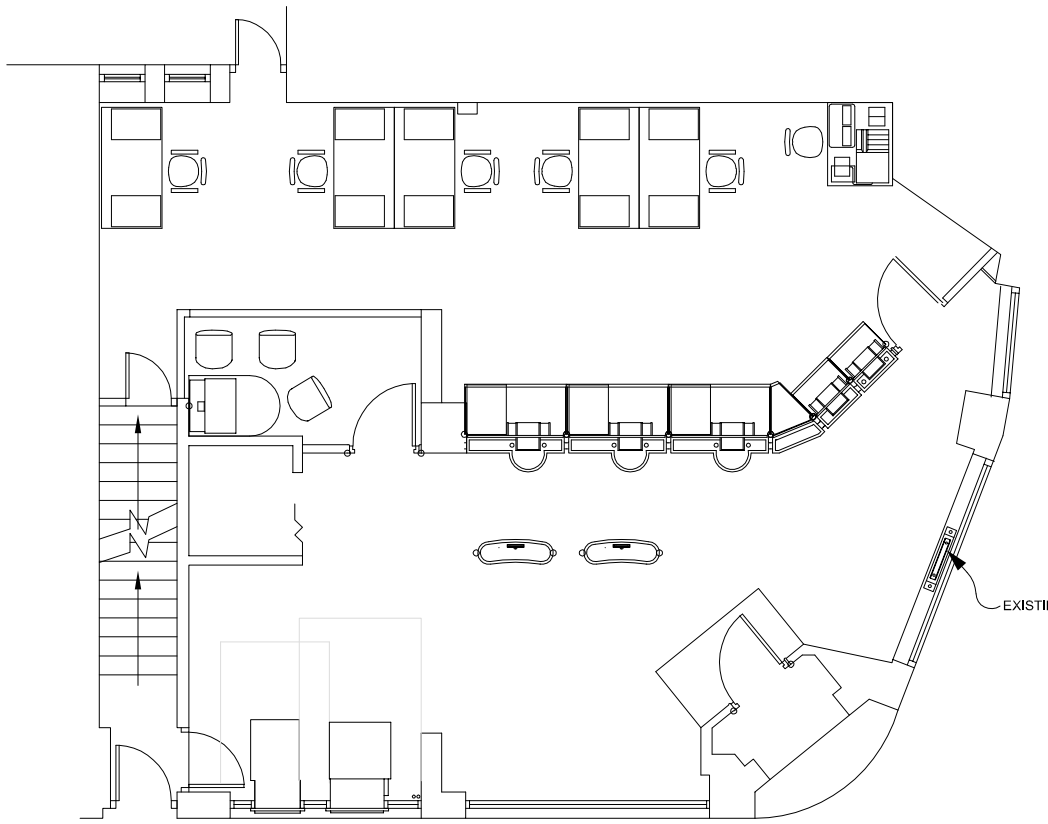

EXISTING GROUND FLOOR PLAN



PHOTO OF BRANCH EXTERIOR

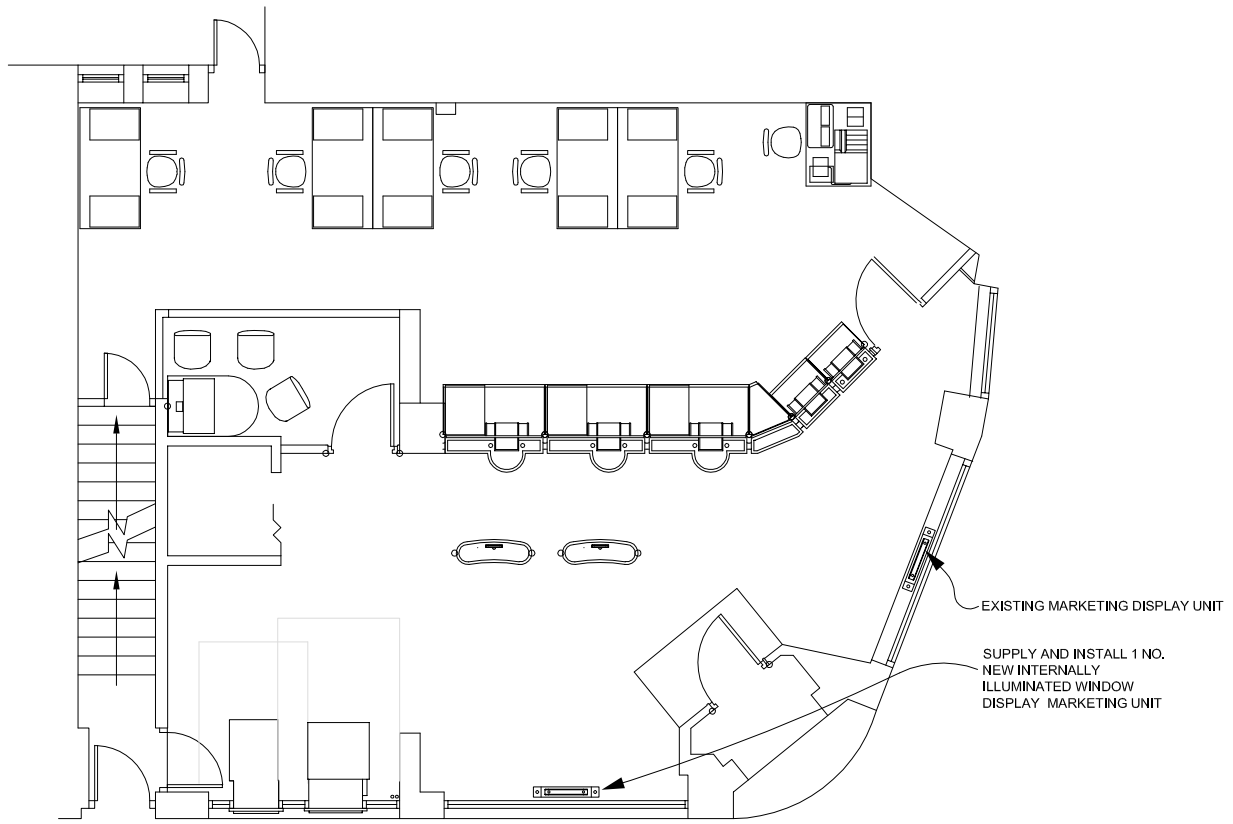

PROPOSED GROUND FLOOR PLAN



EXISTING FRONT ELEVATION

NOTE: ELEVATIONS SHOWN FLATTENED



PROPOSED FRONT ELEVATION

NOTE: ELEVATIONS SHOWN FLATTENED

EXISTING & PROPOSED PLAN & ELEVATIONS

isg
01227 792000 www.isgcathedral.com

MAIN CONTRACTOR: ISG CATHEDRAL	CONTRACT: -/-	JOB #: LL___	DATE: JAN 11	DRAWN BY: DRW / MG
SCALE: 1:100 @ A3	SITE: 2 High Street, Glossop, Derbyshire		DESIGN ARCHITECT: LTSB GPM	
DRAWING STATUS: PLANNING	Bakya House, St.Augustines Business Park, Whitstable, Kent CT5 3QJ TEL: 01227 792000 FAX: 01227 784999			
	TITLE: EXISTING & PROPOSED PLAN & ELEVATIONS			
REVISION: -- DATE: --	DRAWING NUMBER: 1020_GLOSSOP_P-02			