hPK/2011/0017

18 JAN 2011

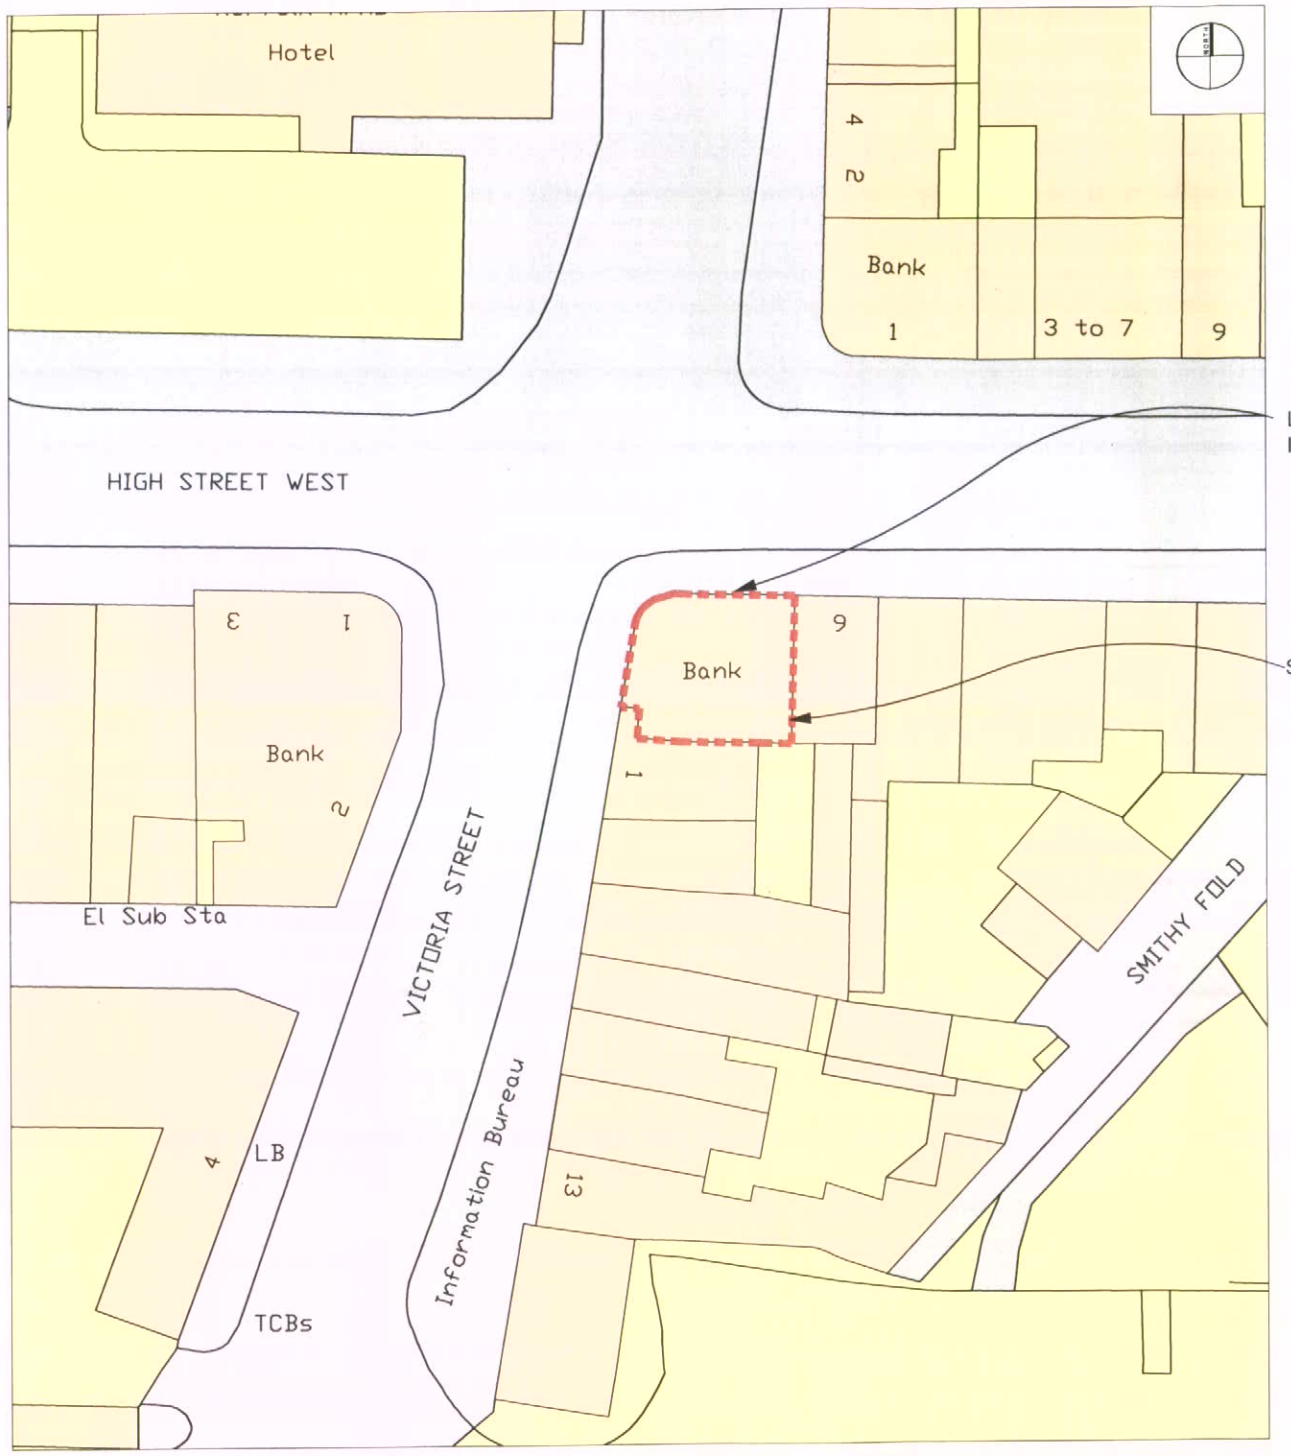

SITE BLOCK PLAN (SCALE 1:500)



Ordnance Survey, (c) Crown Copyright 2009. All rights reserved. Licence number 100020449

SITE LOCATION PLAN (SCALE 1:1250)

SITE LOCATION PLANS

100mm				
Scale 1:500	20m	30m	40m	50m
Scale 1:1250	50m	75m	100m	125m

isg
01227 792000 www.isgcathedral.com

MAIN CONTRACTOR: BBG CATHEDRAL	CONTRACT: -/-	JOB #: 11	DATE: JAN 11	DRAWN BY: DRW / MG
SCALE: 1:500 & 1250@A3	SITE: 2 High Street, Glossop, Derbyshire		DESIGN ARCHITECT: LTSB GPM	
DRAWING STATUS: PLANNING	TITLE: SITE LOCATION PLANS			
REVISION: -- / DATE: --	DRAWING NUMBER: 1020_GLOSSOP_P-01			

Bolsyn House, St.Augustines Business Park, Whitstable, Kent CT5 3QJ TEL: 01227 792000 FAX: 01227 794999