


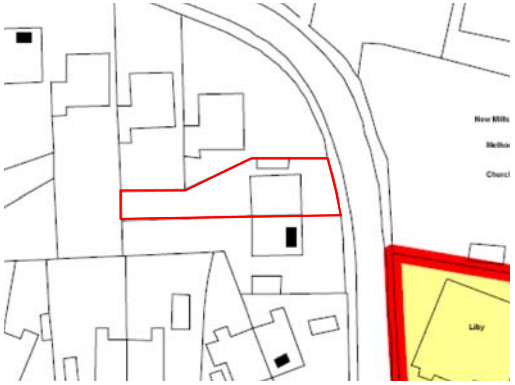

BLOCK PLAN 1:00




Outline of conservation area

LOCATION PLAN 1:1250



EXISTING SIDE ELEVATION

SCALE 1:100

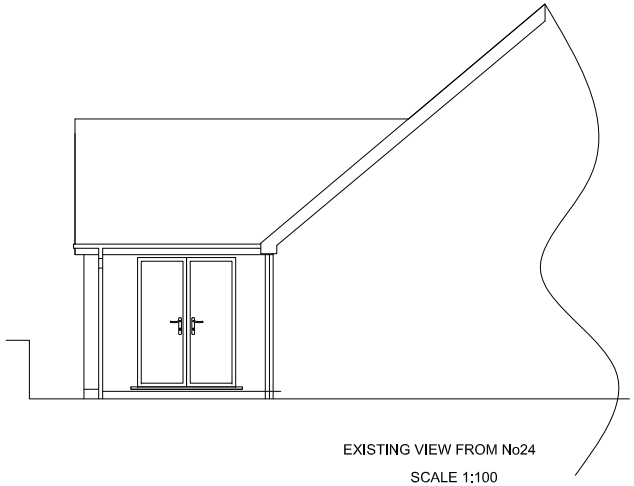


EXISTING VIEW FROM No24

SCALE 1:100




Existing showing neighbouring dormer

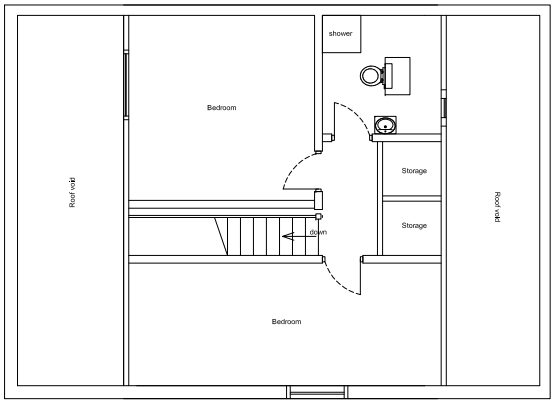

EXISTING FIRST FLOOR LAYOUT

SCALE 1:100

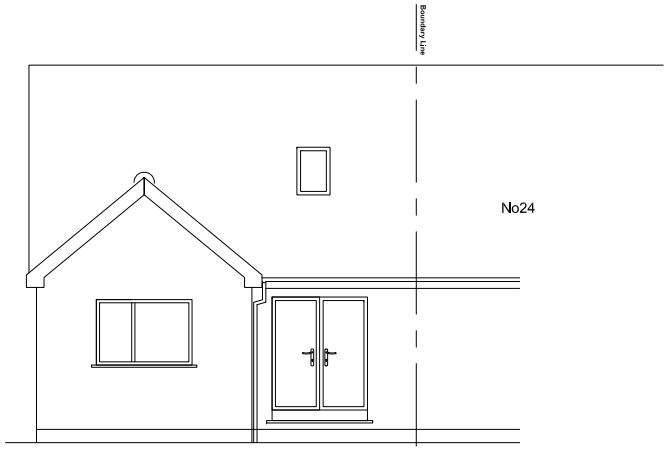

EXISTING REAR ELEVATION

SCALE 1:100

15-01-2011	A	view of side elevation from No24 added
DATE	NO	REVISION

Client
MR & MRS WALKER

Project
22 ALDERSGATE
NEW MILLS
HIGH PEAK
DERBYSHIRE
SK22 3BT

Drawing
EXISTING ELEVATIONS AND LAYOUTS

Dwg No	RW001	Rev	A
Scale	AS SHOWN		
Drawn	DW		
		Date	07-01-2011