
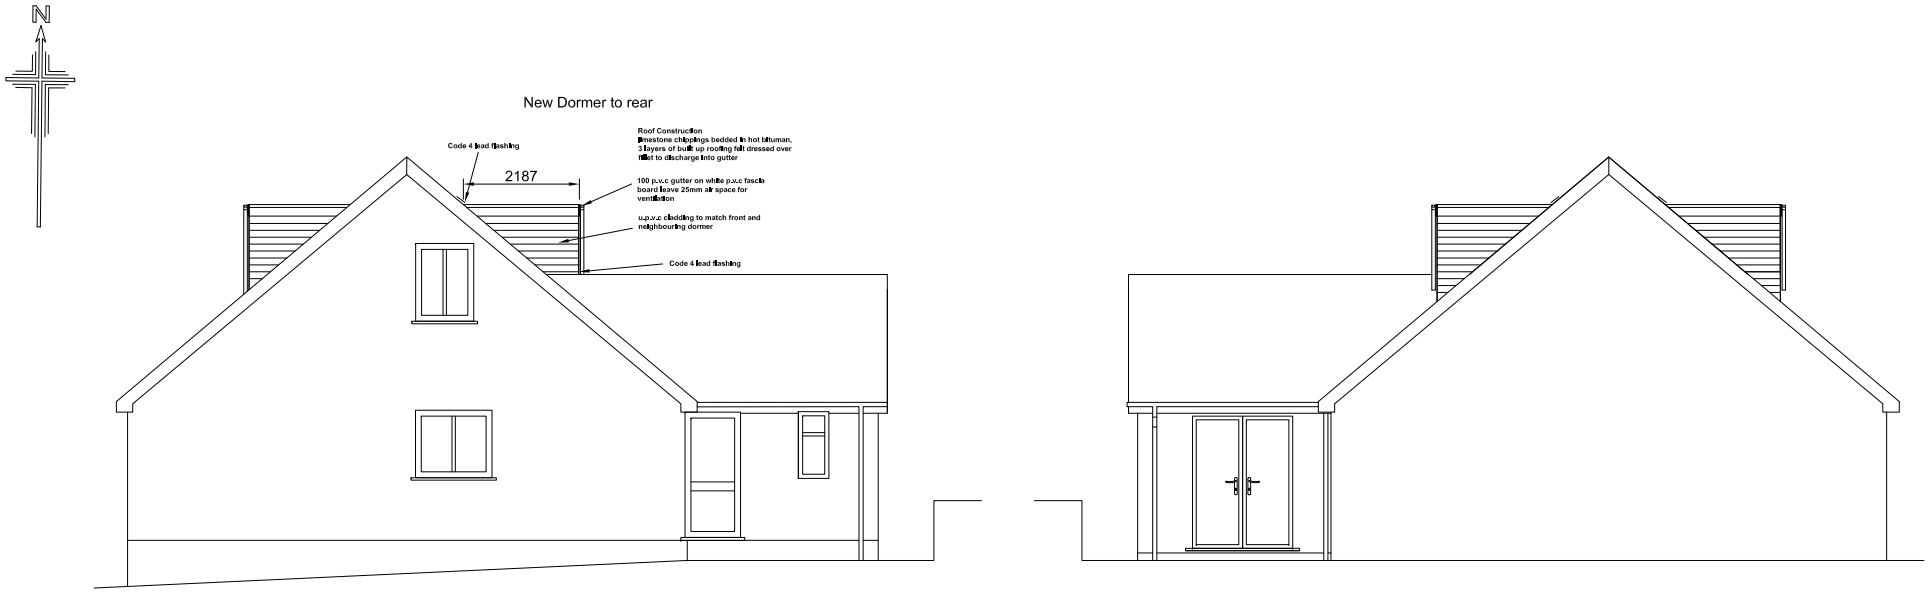


PROPOSED SIDE ELEVATION

SCALE 1:100


PROPOSED VIEW FROM No24

SCALE 1:100

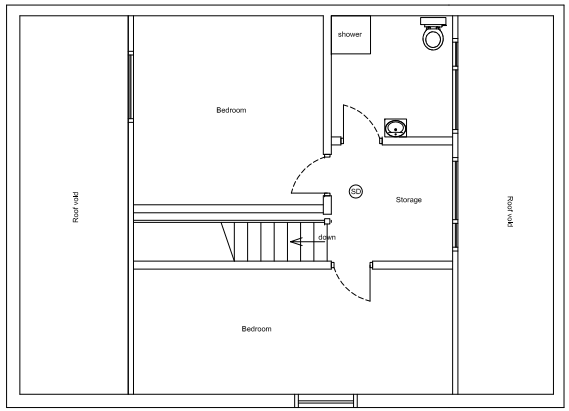

PROPOSED FIRST FLOOR LAYOUT

SCALE 1:100

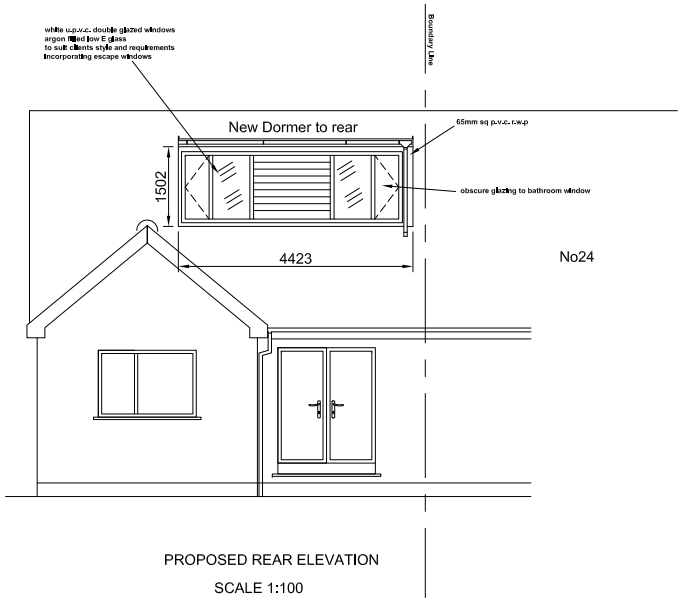

PROPOSED REAR ELEVATION

SCALE 1:100

15-01-2011	A	view of side elevation from No24 added
DATE	N0	REVISION

Client
MR & MRS WALKER

Project
22 ALDERSGATE
NEW MILLS
HIGH PEAK
DERBYSHIRE
SK22 3BT

Drawing
NEW DORMER TO REAR
PROPOSED ELEVATIONS AND LAYOUTS

Dwg No	RW002	Rev	A
Scale	AS SHOWN		
Drawn	DW		
		Date	07-01-2011