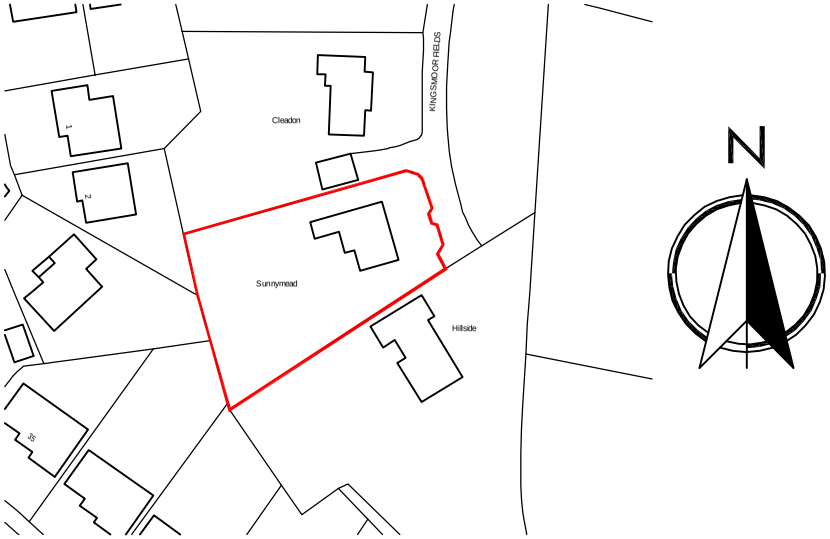


LOCATION PLAN scale 1:1250

T.D.M
ARCHITECTURAL LTD
7 ROSSENDALE CLOSE
SHAW, OLDHAM
MANCHESTER, OL2 8SJ
Mob : 07918104821
e-mail: tdmdesign@live.co.uk
WEB:

Client: MR GARY VINCENT RHODES	
Address: SUNNYMEAD, KINGSMOOR FIELDS, GLOSSOP, SK13 7QP	
Project: PROPOSED SIDE FIRST FLOOR EXTENSION ABOVE EXISTING GARAGE	
Dwg Tile: ***PLANNING*** : LOCATION PLAN	
Date: DECEMBER 2010	Scale: @ A1 1 : 1250
Job No:	Dwg No: AL03
Drawn: DL	Checked: DL

PDF created with pdfFactory trial version www.pdffactory.com