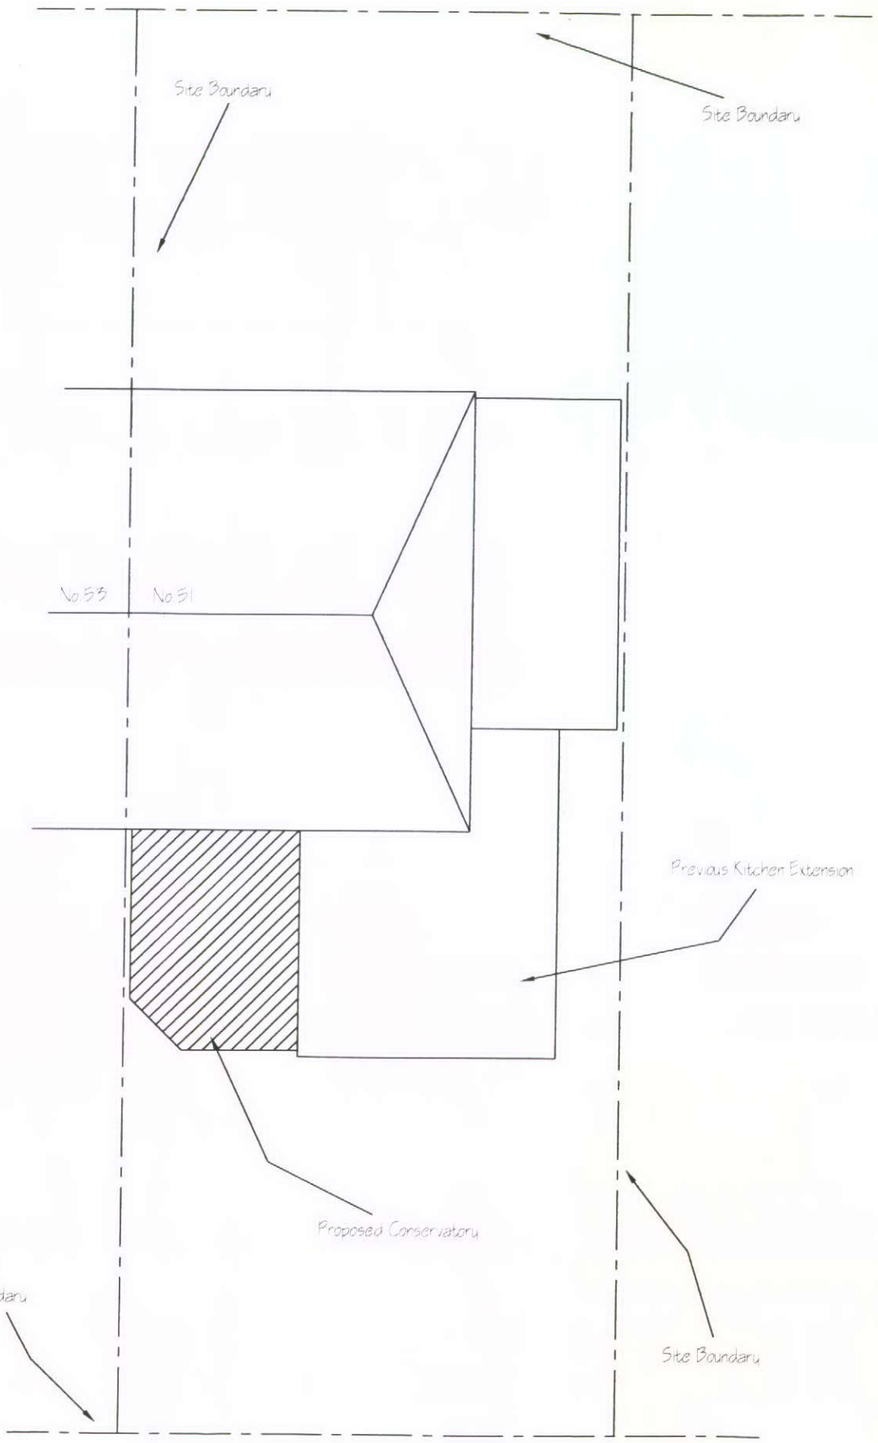

PROPOSED PLAN ELEVATION - SCALE 1:100

HPK/2011/0022

1 JAN 2011



PROPOSED SITE PLAN - SCALE 1:250

58 Spire Hollin, Glossop, SK13

Rev 1	As per comments received by HPBC	1/12/2010

TITLE

PROPOSED REAR CONSERVATORY SHOWING PROPOSED PLAN LOCATION AND SITE LAYOUT DETAILS

SCALE	1:1250 1:100
DRAWN BY	A.W.
DATE	7/8/10
DRAWING No.	AW 271
SHEET 3 OF 4 REV	