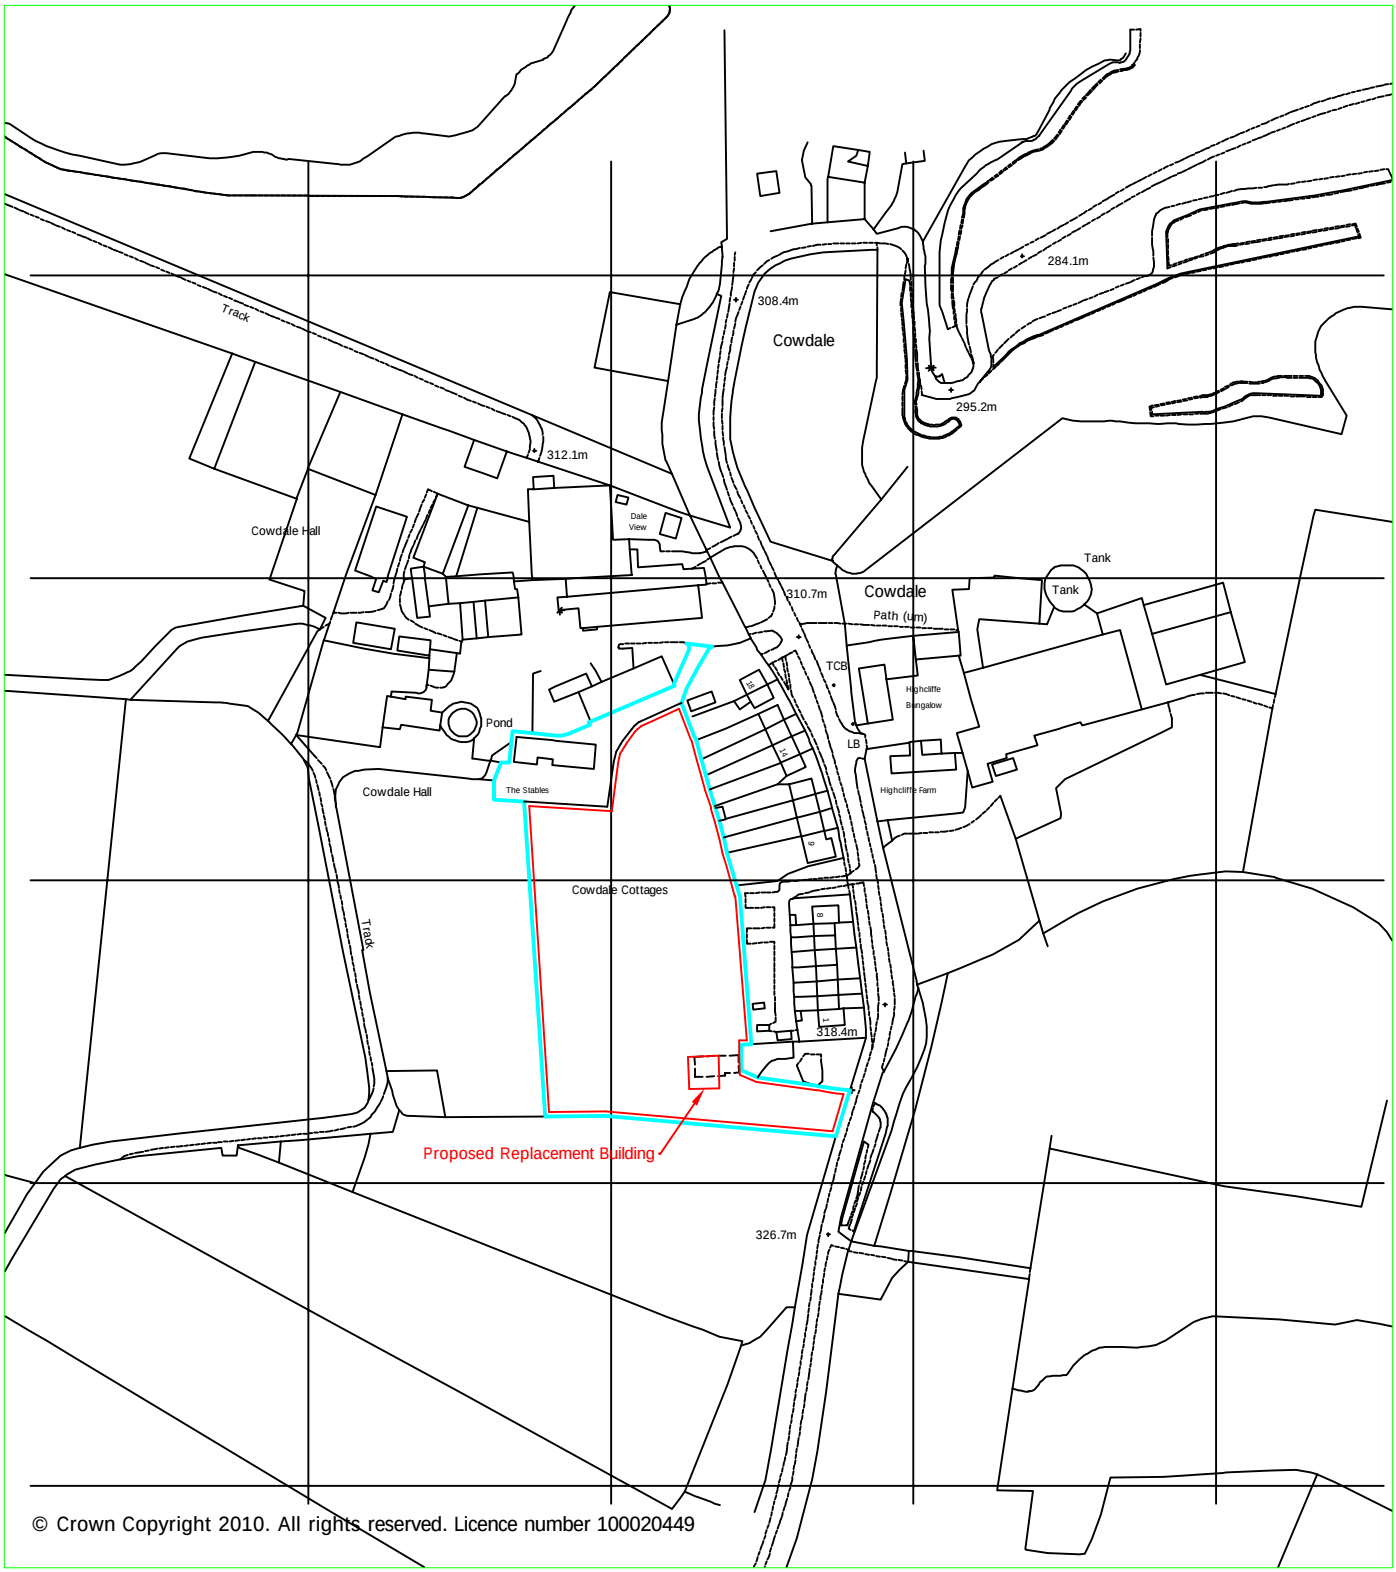


Reproduced from Ordnance Survey digital map data, 1:2500 scale, by permission of Ordnance Survey on behalf of The Controller of Her Majesty's Stationery Office.
© Crown copyright. All rights reserved. Licence Number: 100046980

Client:	P & J Anderson The Stables, Cowdale, Buxton. SK17 9SE	Drawn: Dianne Critchlow	Designed:
Project:	Proposed Agricultural General Purpose Replacement Building	Checked:	Approved:
Title:	Location plan	Index no.:	Date: 22/12/10
		Scales: 1:2500 @ A4	
Allen & Hunt Ltd Construction Engineers	Narlow Works, Thorpe ASHBOURNE. DE6 2AT Tel: 01335 350419 Fax: 01335 350533	Drg. No. 835-003	Rev.

PDF created with pdfFactory trial version www.pdffactory.com