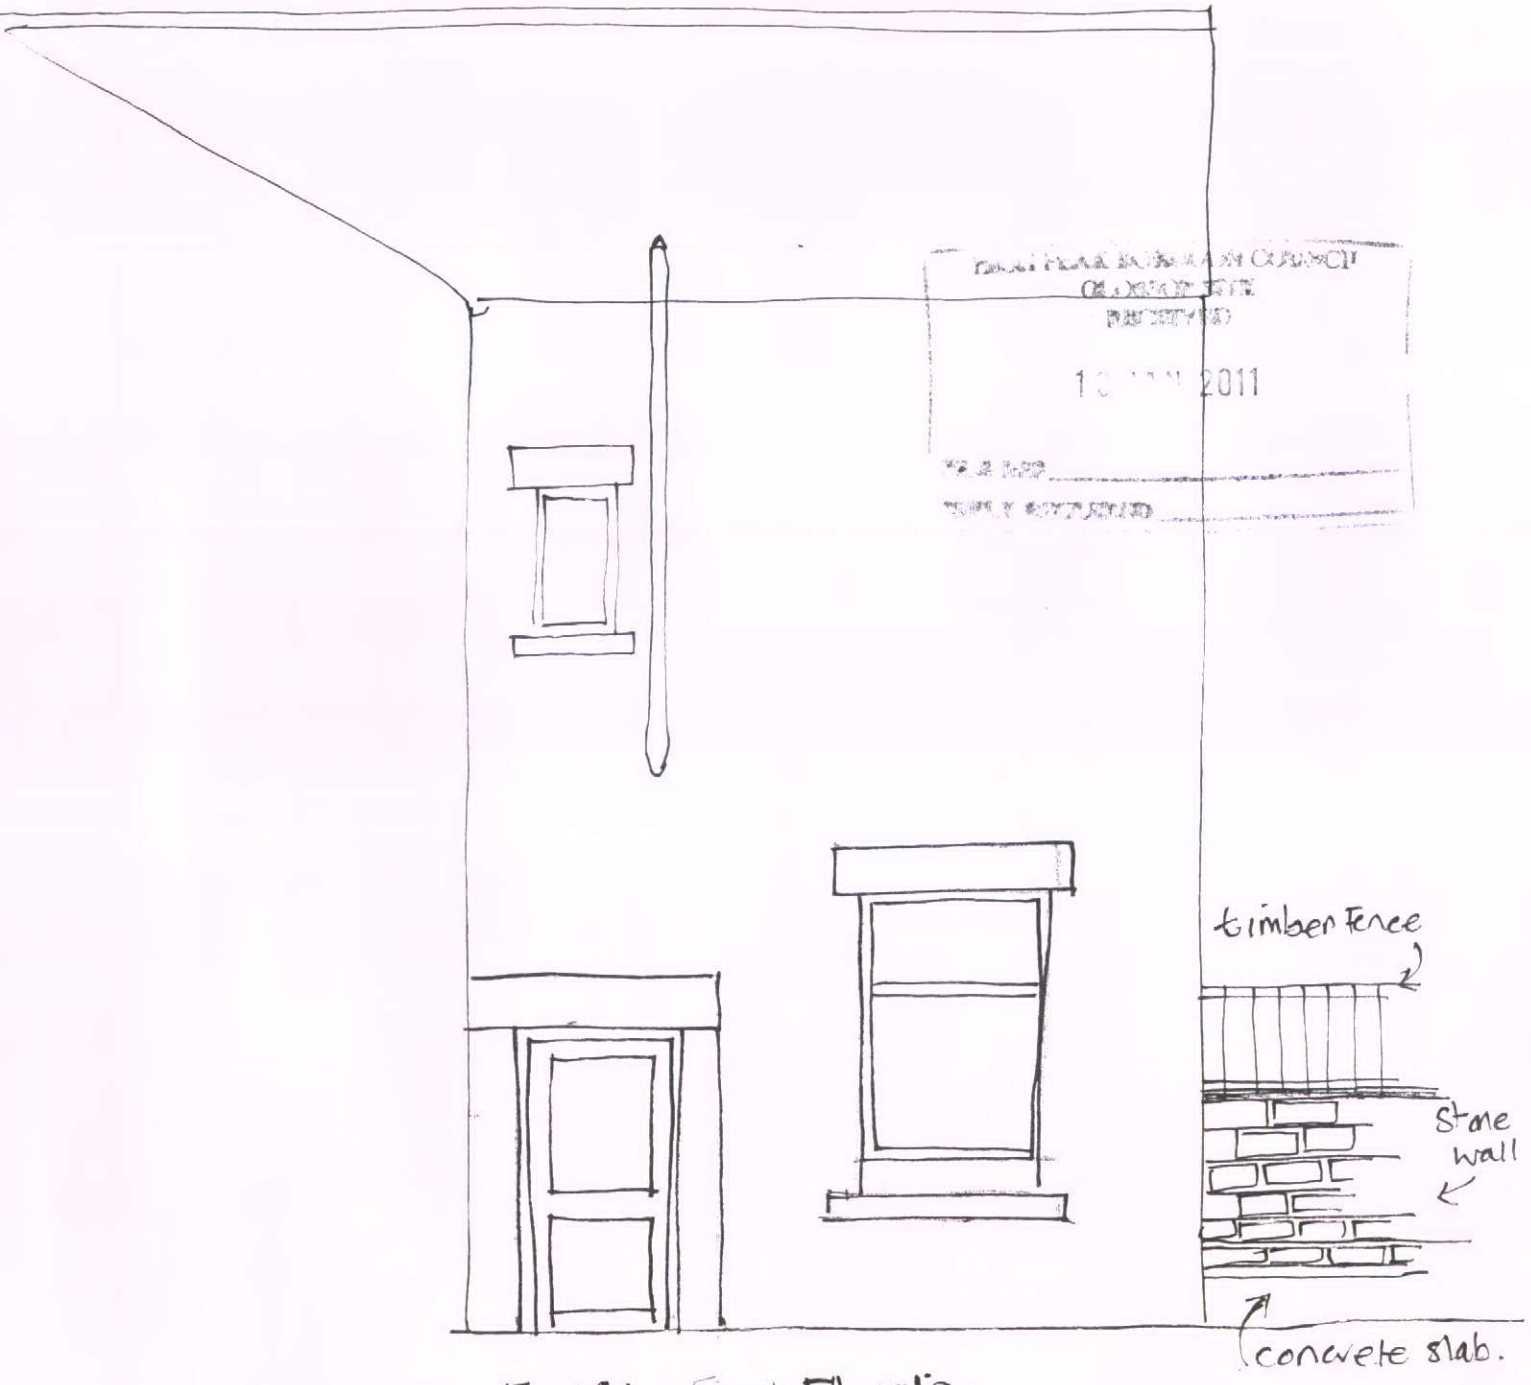


Existing East Elevation.
Scale 1:50