HPK/2011/0021

LADDER COTTAGE

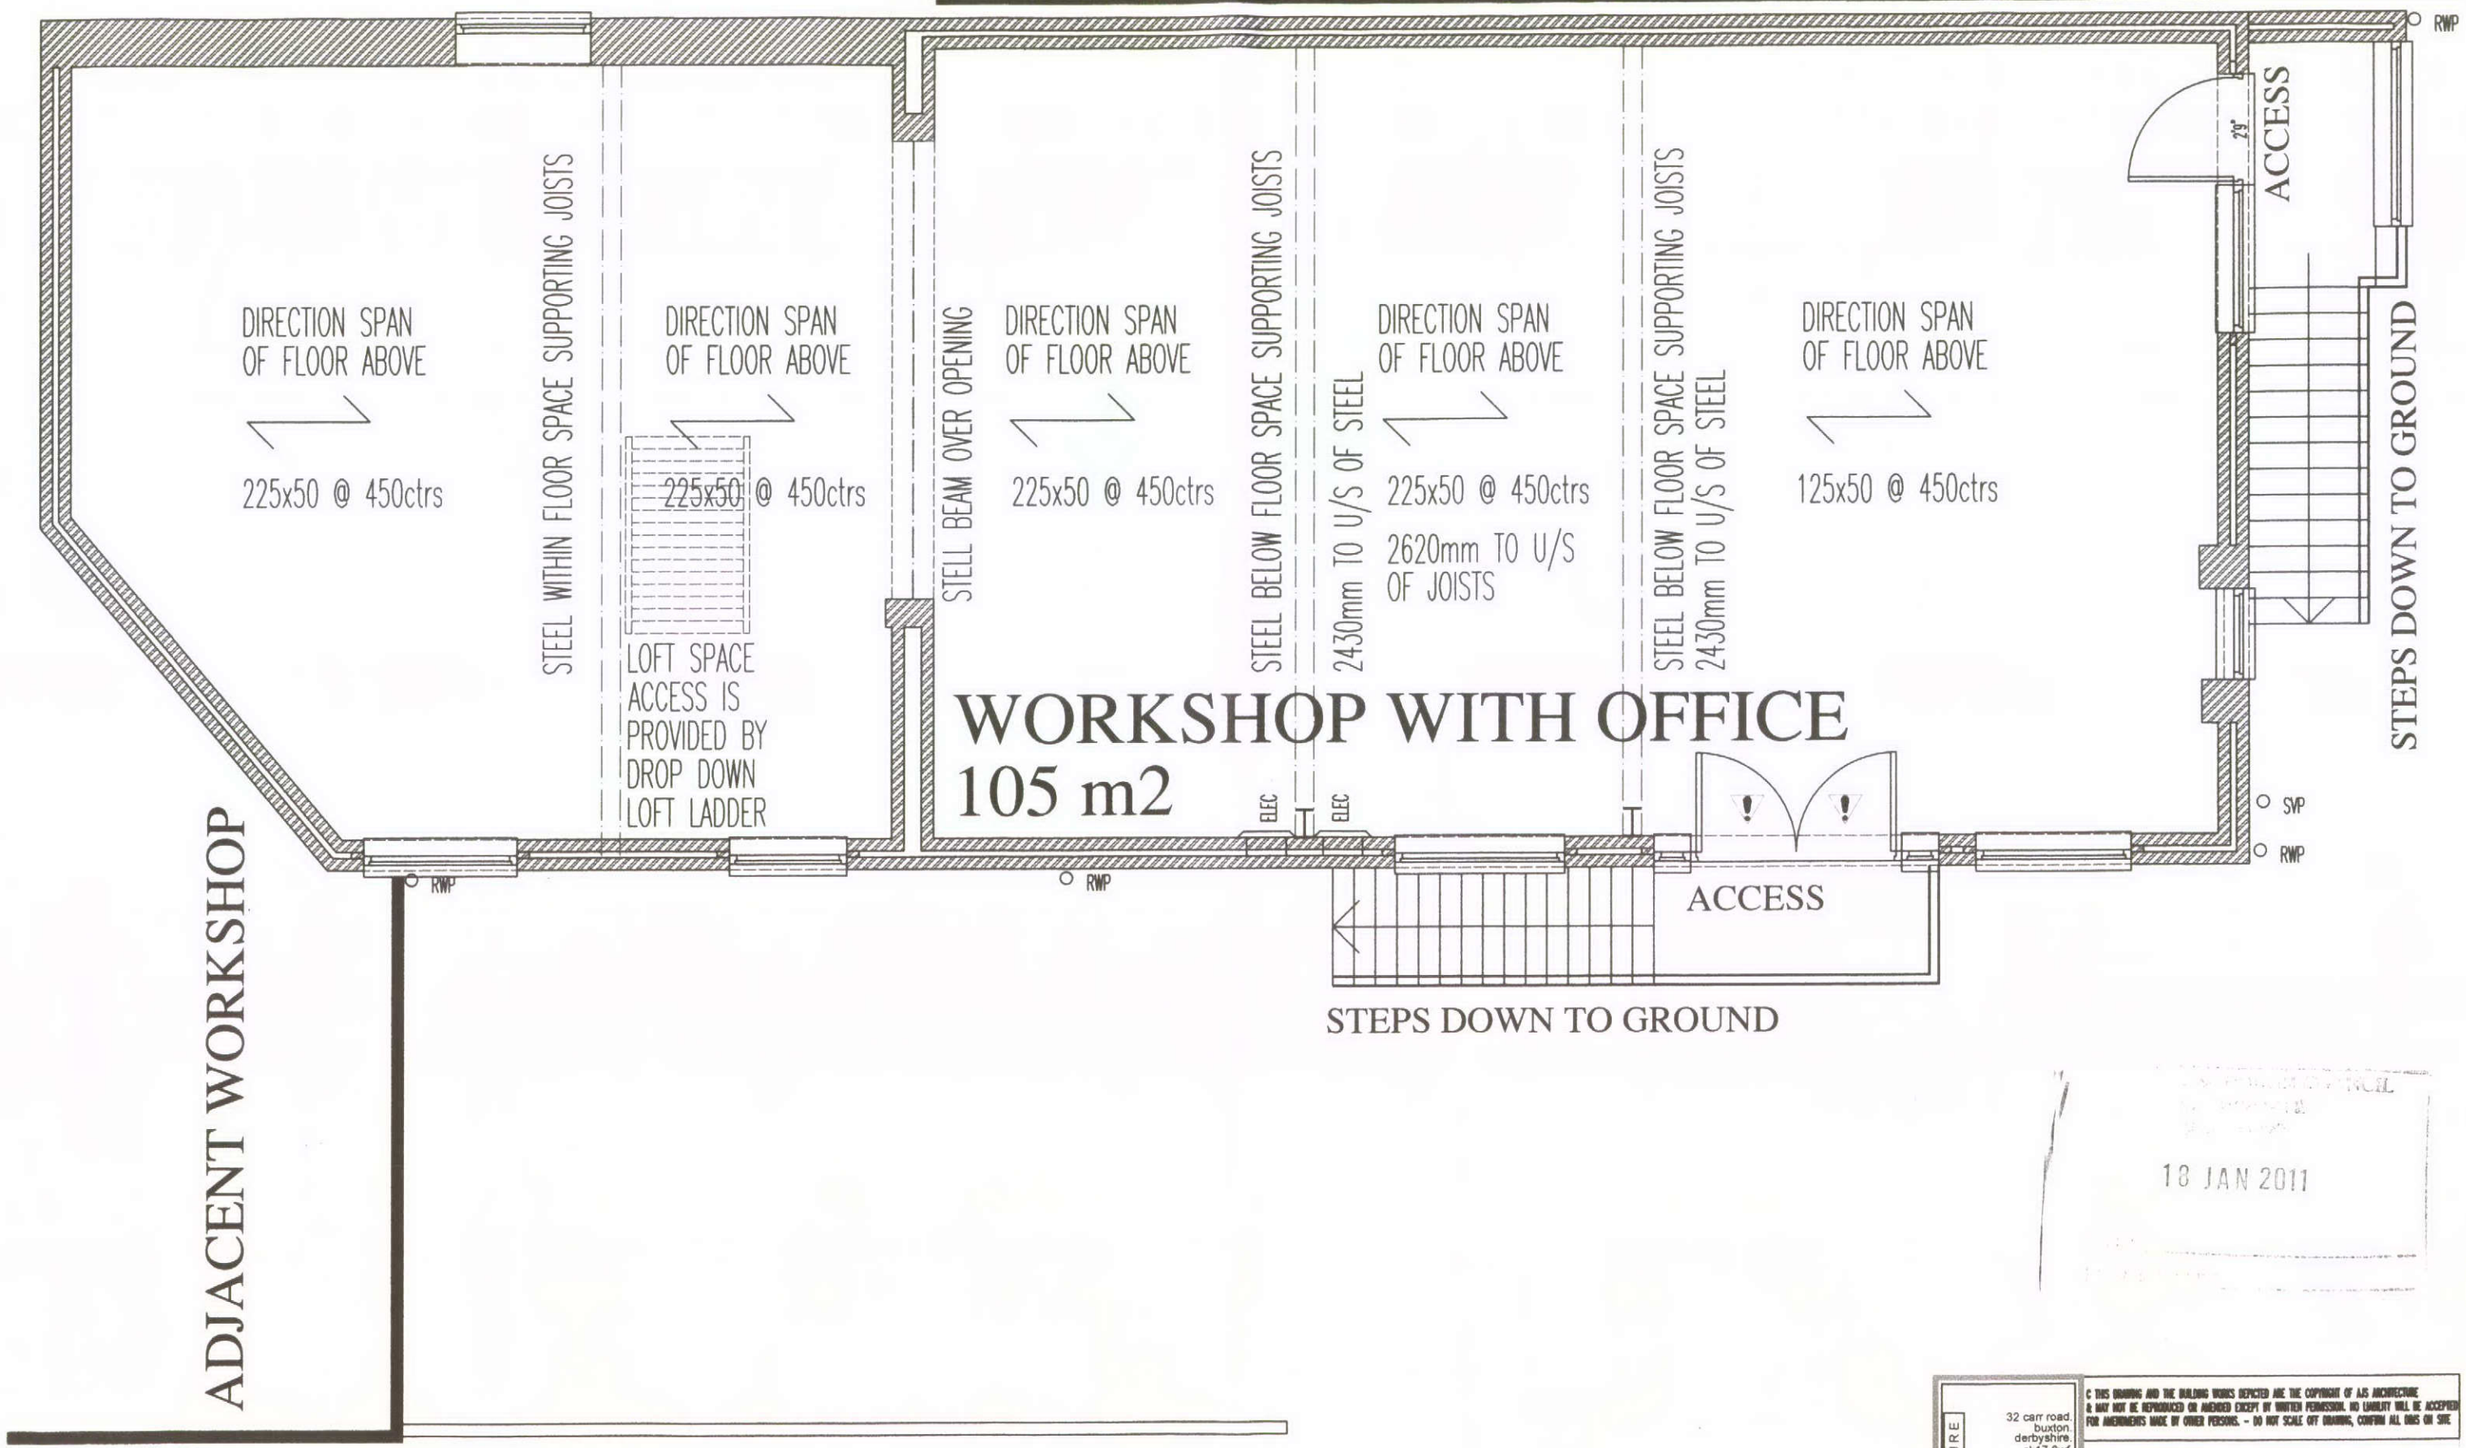

18 JAN 2011

SURVEY: FIRST FLOOR

1:50

A.J.S ARCHITECTURE
32 carr road.
buxton
derbyshire.
sk17 6wf.
h: 01298 26062
m: 07794 400237

© THIS DRAWING AND THE BUILDING WORKS DEPICTED ARE THE COPYRIGHT OF AJS ARCHITECTURE & MAY NOT BE REPRODUCED OR AMENDED EXCEPT BY WRITTEN PERMISSION. NO LIABILITY WILL BE ACCEPTED FOR AMENDMENTS MADE BY OTHER PERSONS. - DO NOT SCALE OFF DRAWING, CONFIRM ALL DIMS ON SITE

EXISTING 03

DALESIDE, BUXTON