

ELEVATION 1



ELEVATION 2



ELEVATION 3

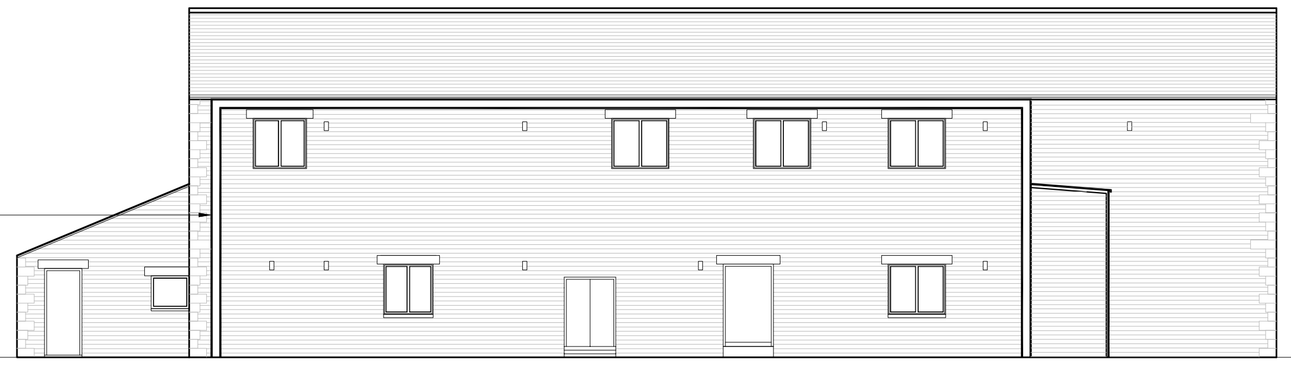

ELEVATION 3 (with lean-to structure omitted)

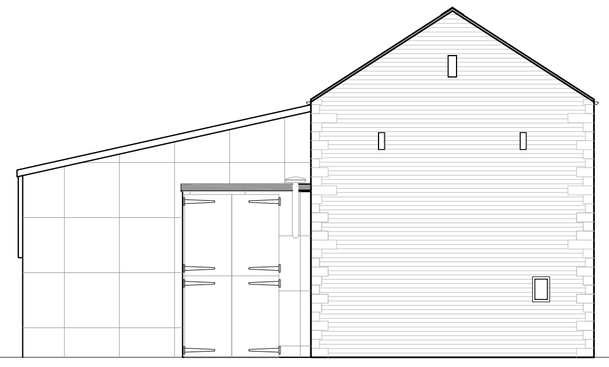

ELEVATION 4

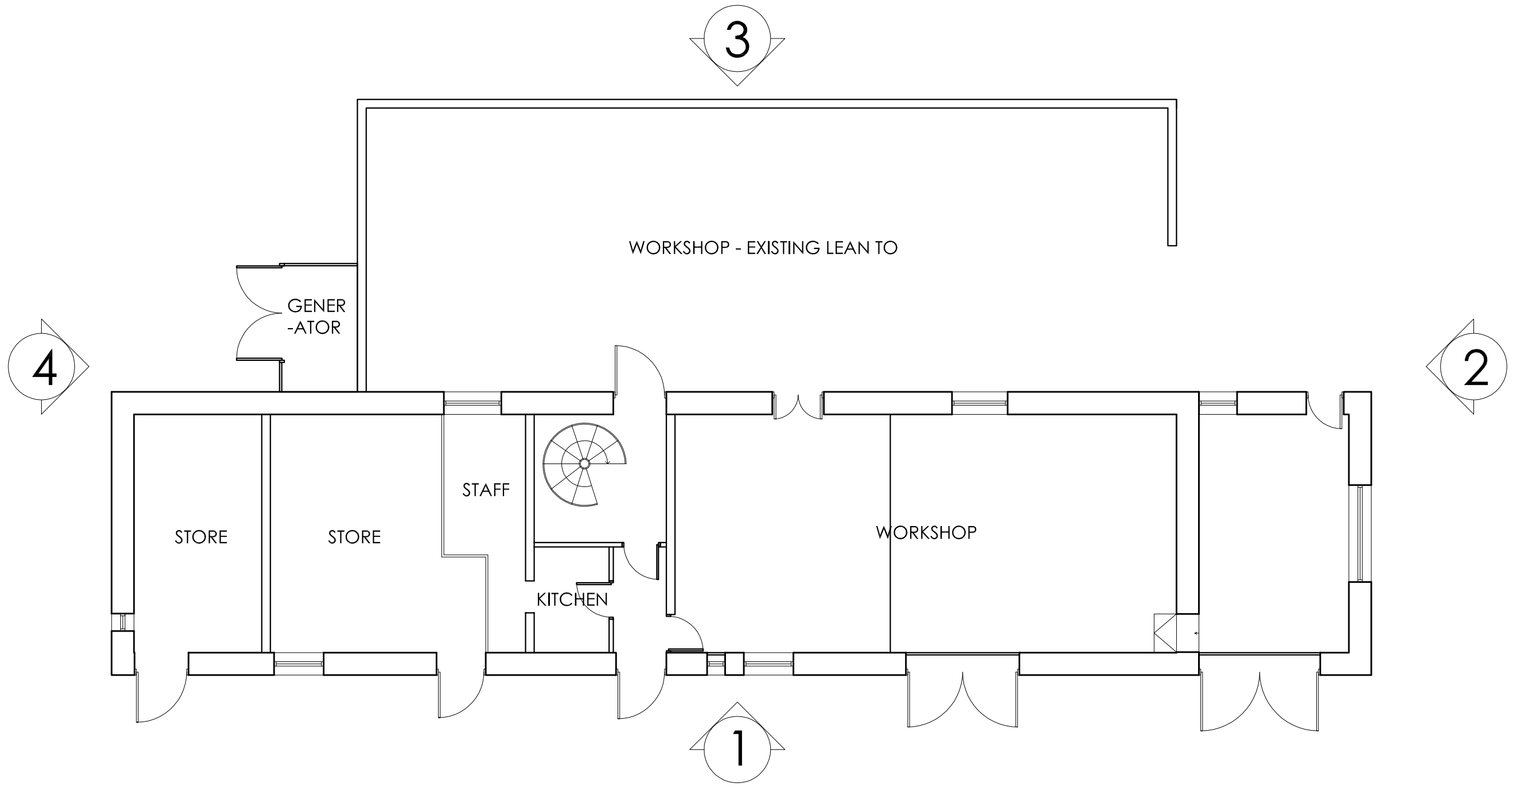

GROUND FLOOR PLAN

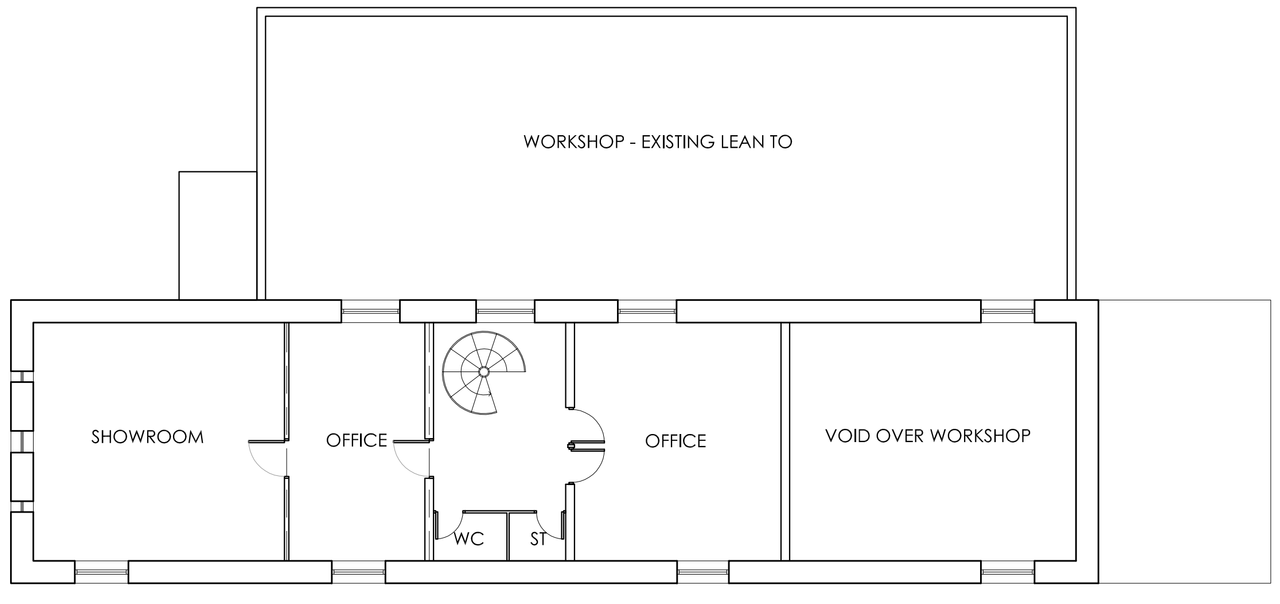

FIRST FLOOR PLAN

GORSTY LOW FARM - CHAPEL-EN-LE-FRITH

EXISTING PLANS & ELEVATIONS

SCALE
1:100 @ a1
1:200 @ a3
7680-L02 A

CASSIDY + ASHTON