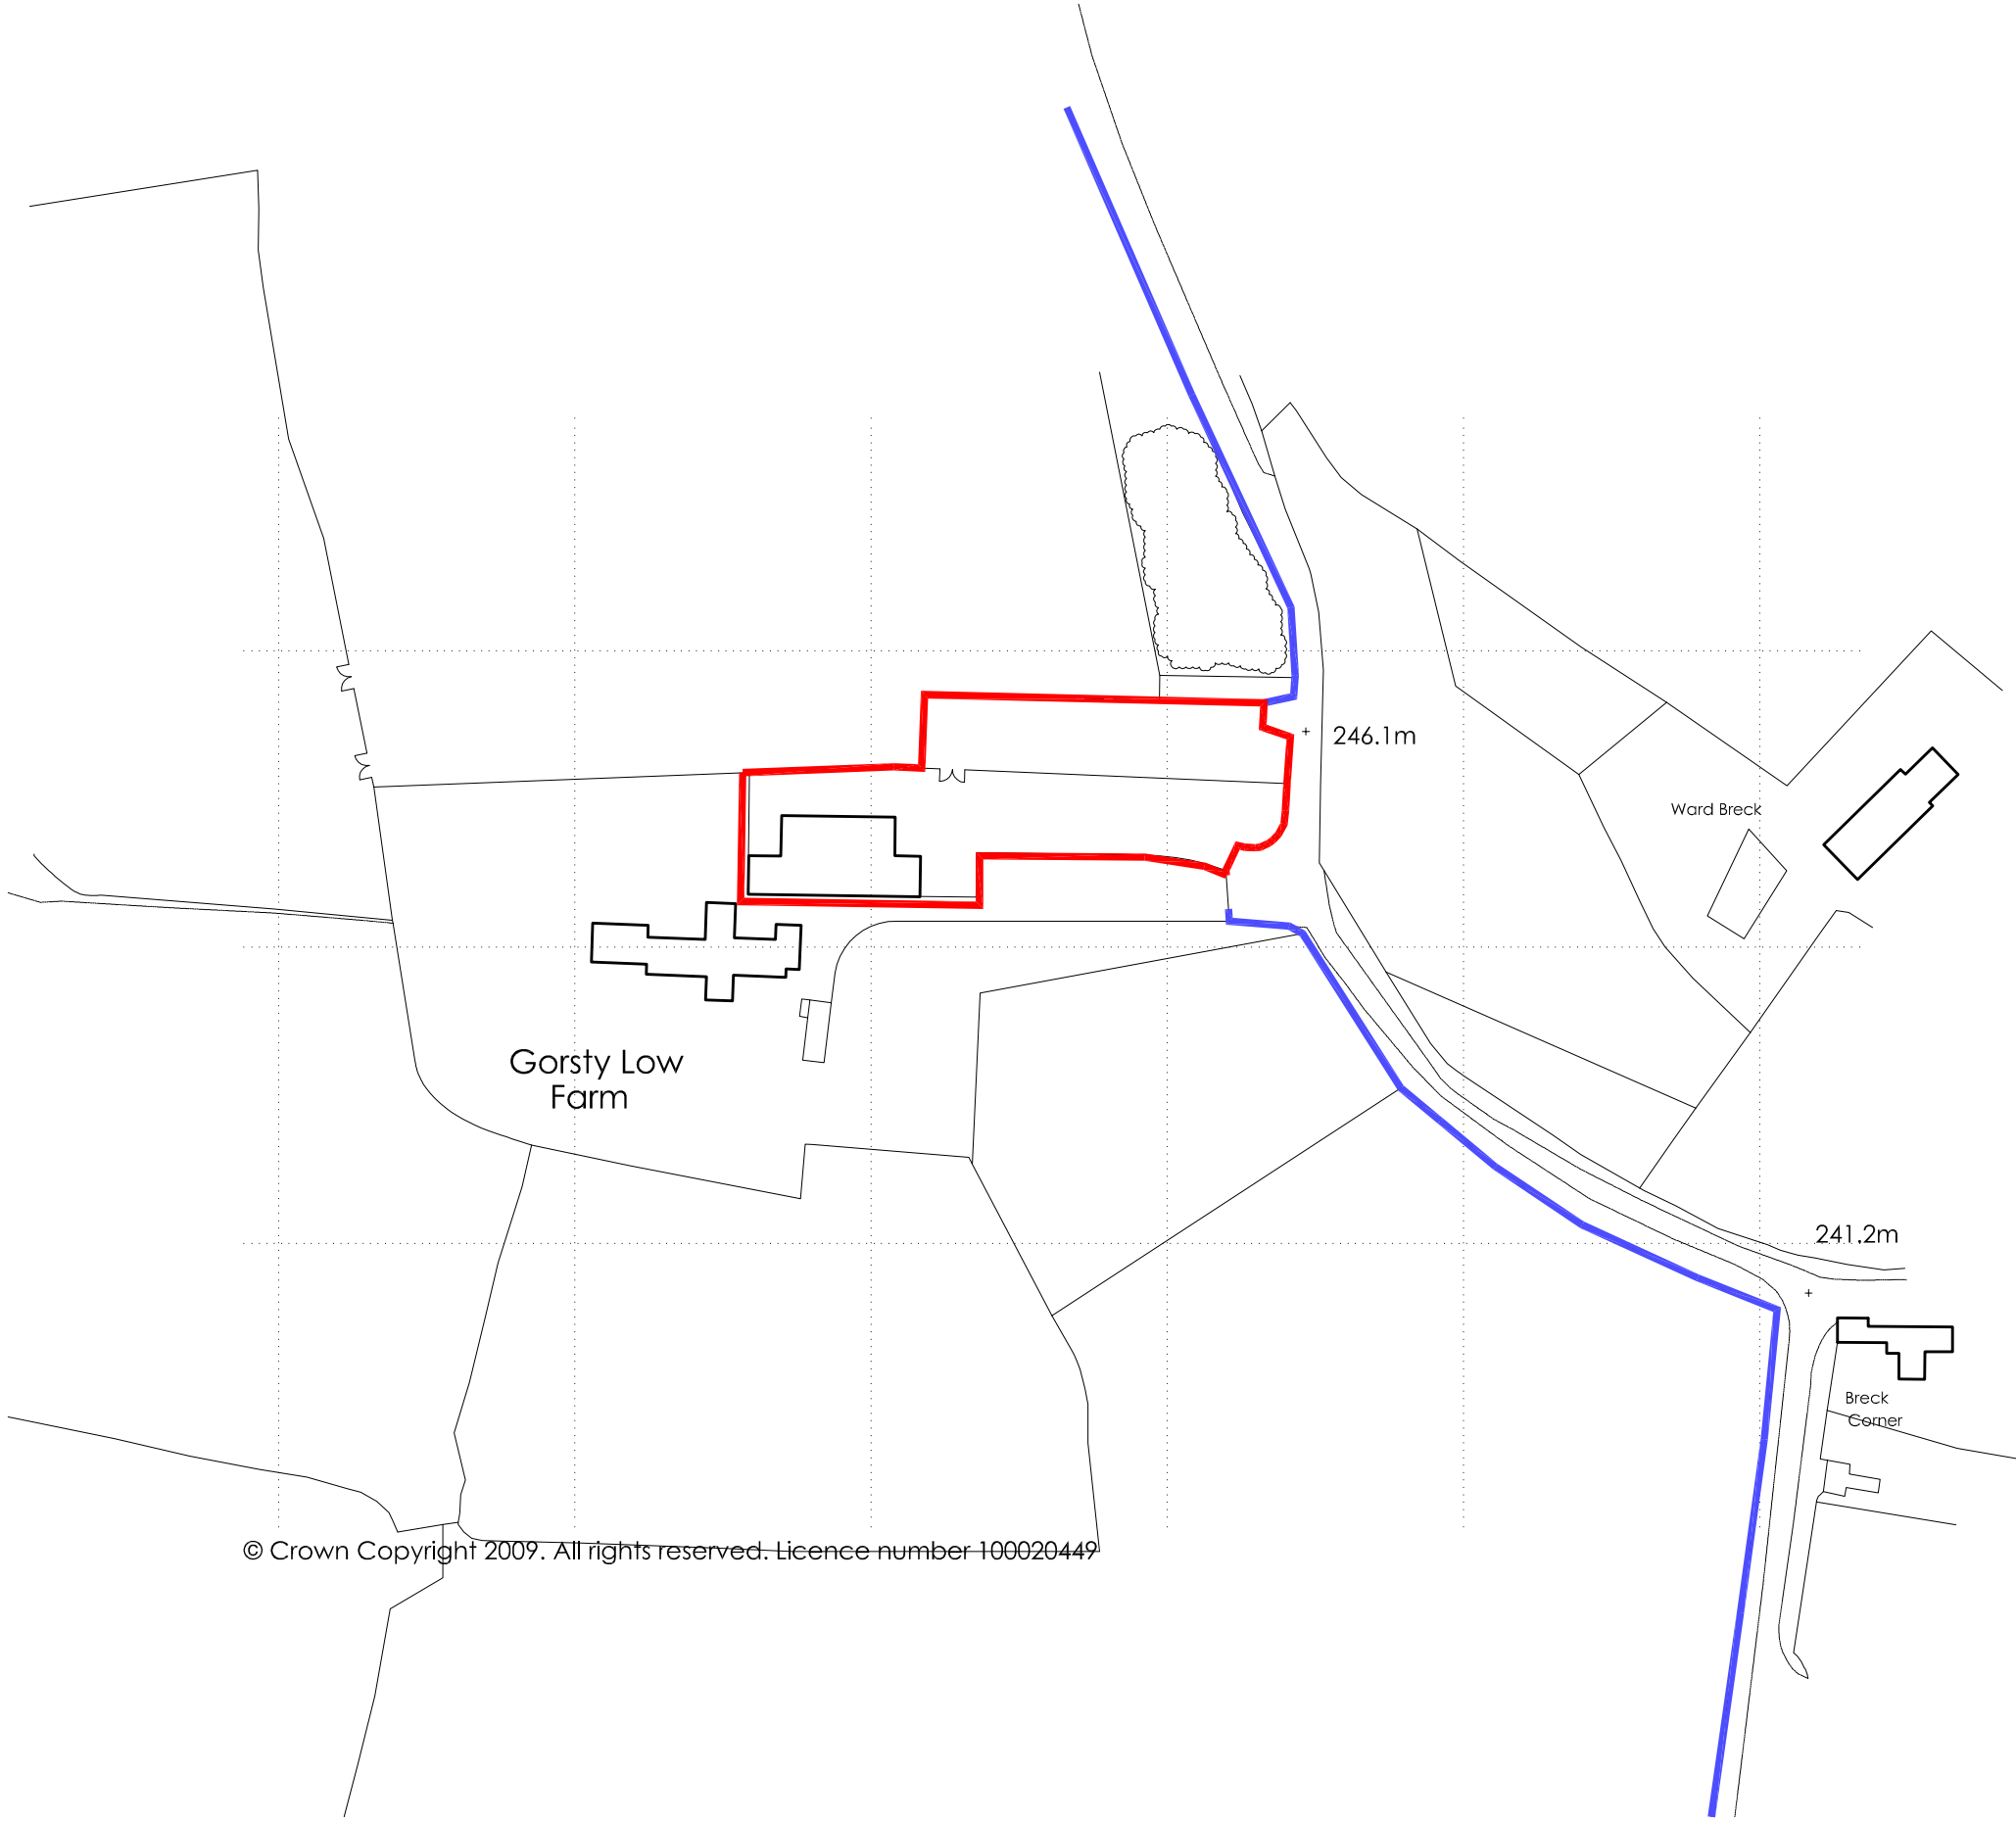

© Crown Copyright 2009. All rights reserved. Licence number 100020449

GORSTY LOW FARM - CHAPEL-EN-LE-FRITH

SITE LOCATION PLAN

SCALE
1:1250 @ a3
7680-L01

C+A
CASSIDY + ASHTON