


ELEVATION 1

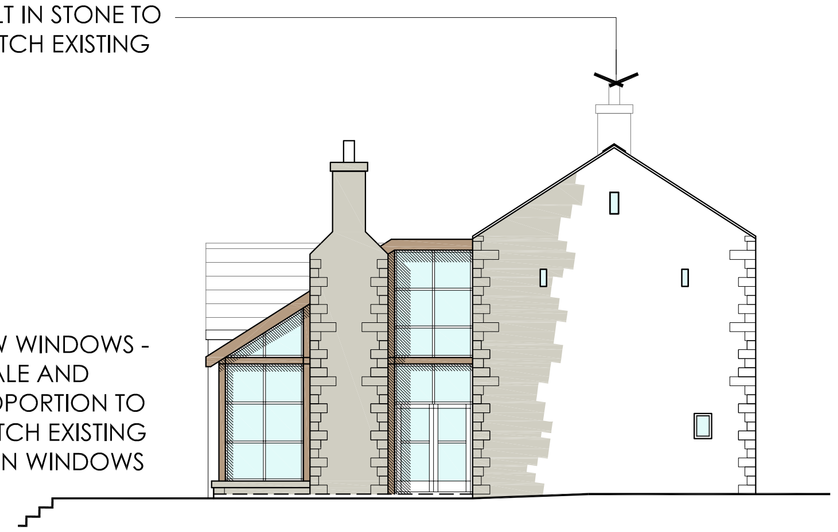


ELEVATION 2

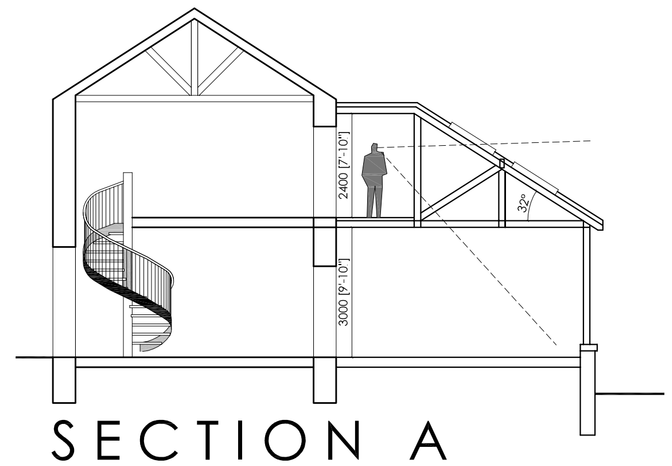


SECTION A

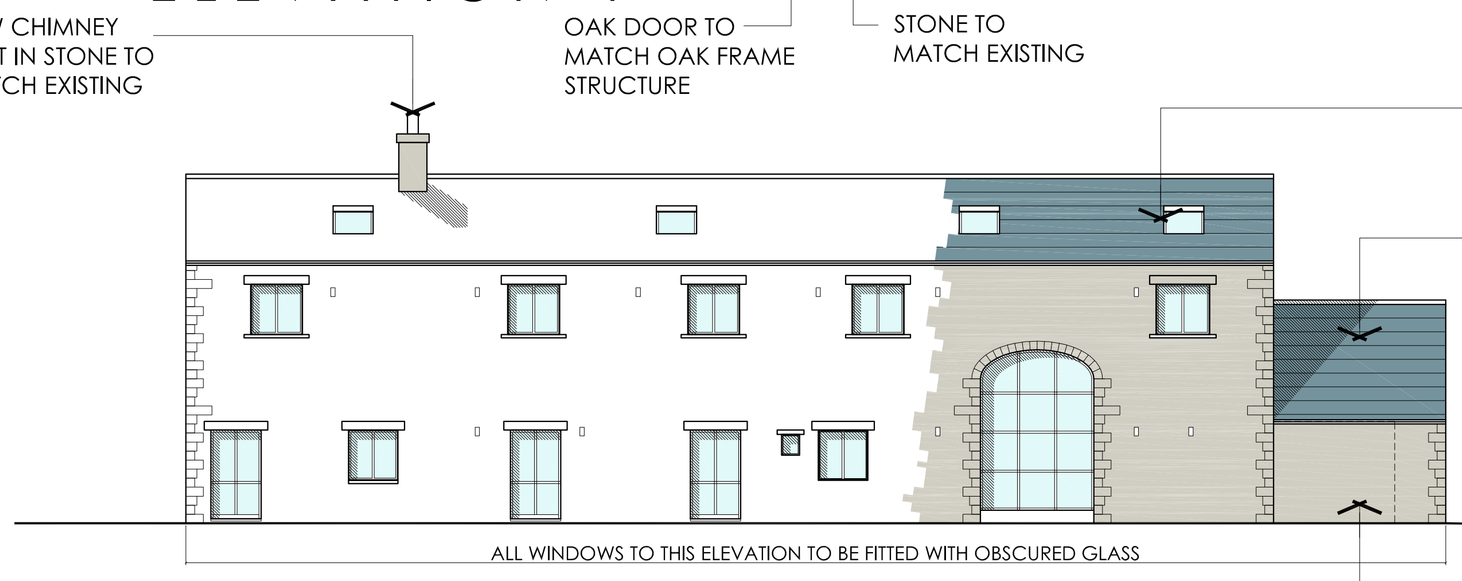


ELEVATION 3




ELEVATION 4

## KEY

- EXISTING OPENING BLOCKED UP
- NEW OPENING IN EXISTING STRUCTURE
- EXISTING WALL TO BE REMOVED

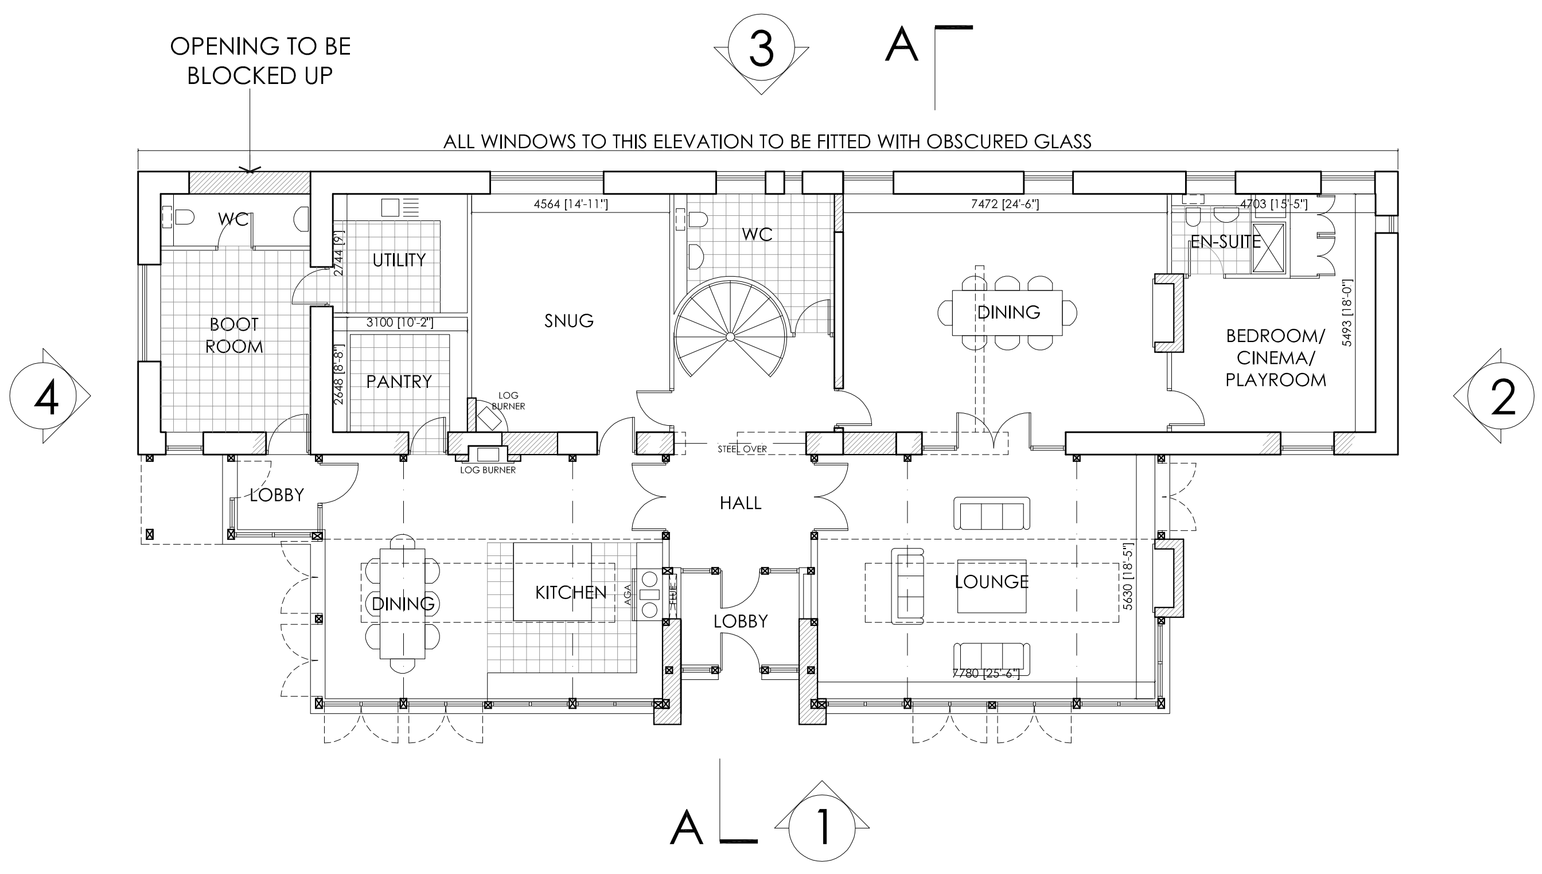


GROUND FLOOR PLAN

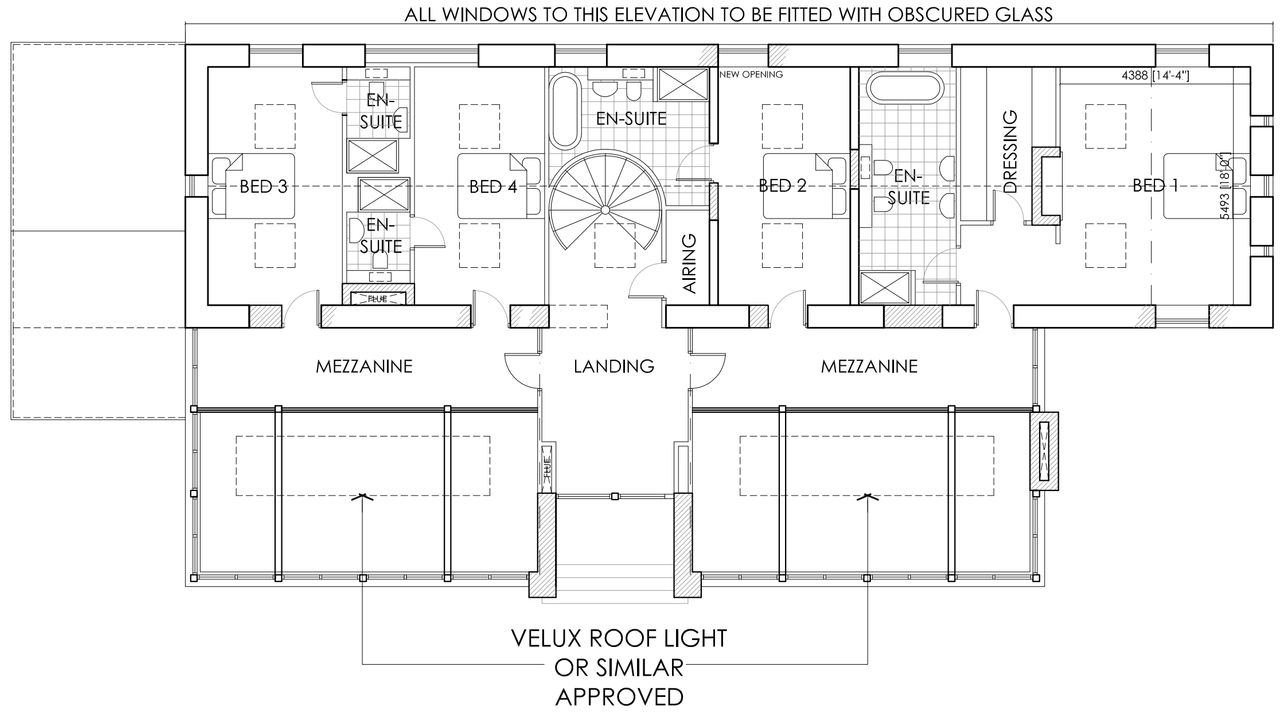


FIRST FLOOR PLAN

# GORSTY LOW FARM - CHAPEL-EN-LE-FRITH

## PROPOSED PLANS, ELEVATIONS & SECTION

SCALE
1:100 @ a1
1:200 @ a3
7680-P02c

CASSIDY + ASHTON