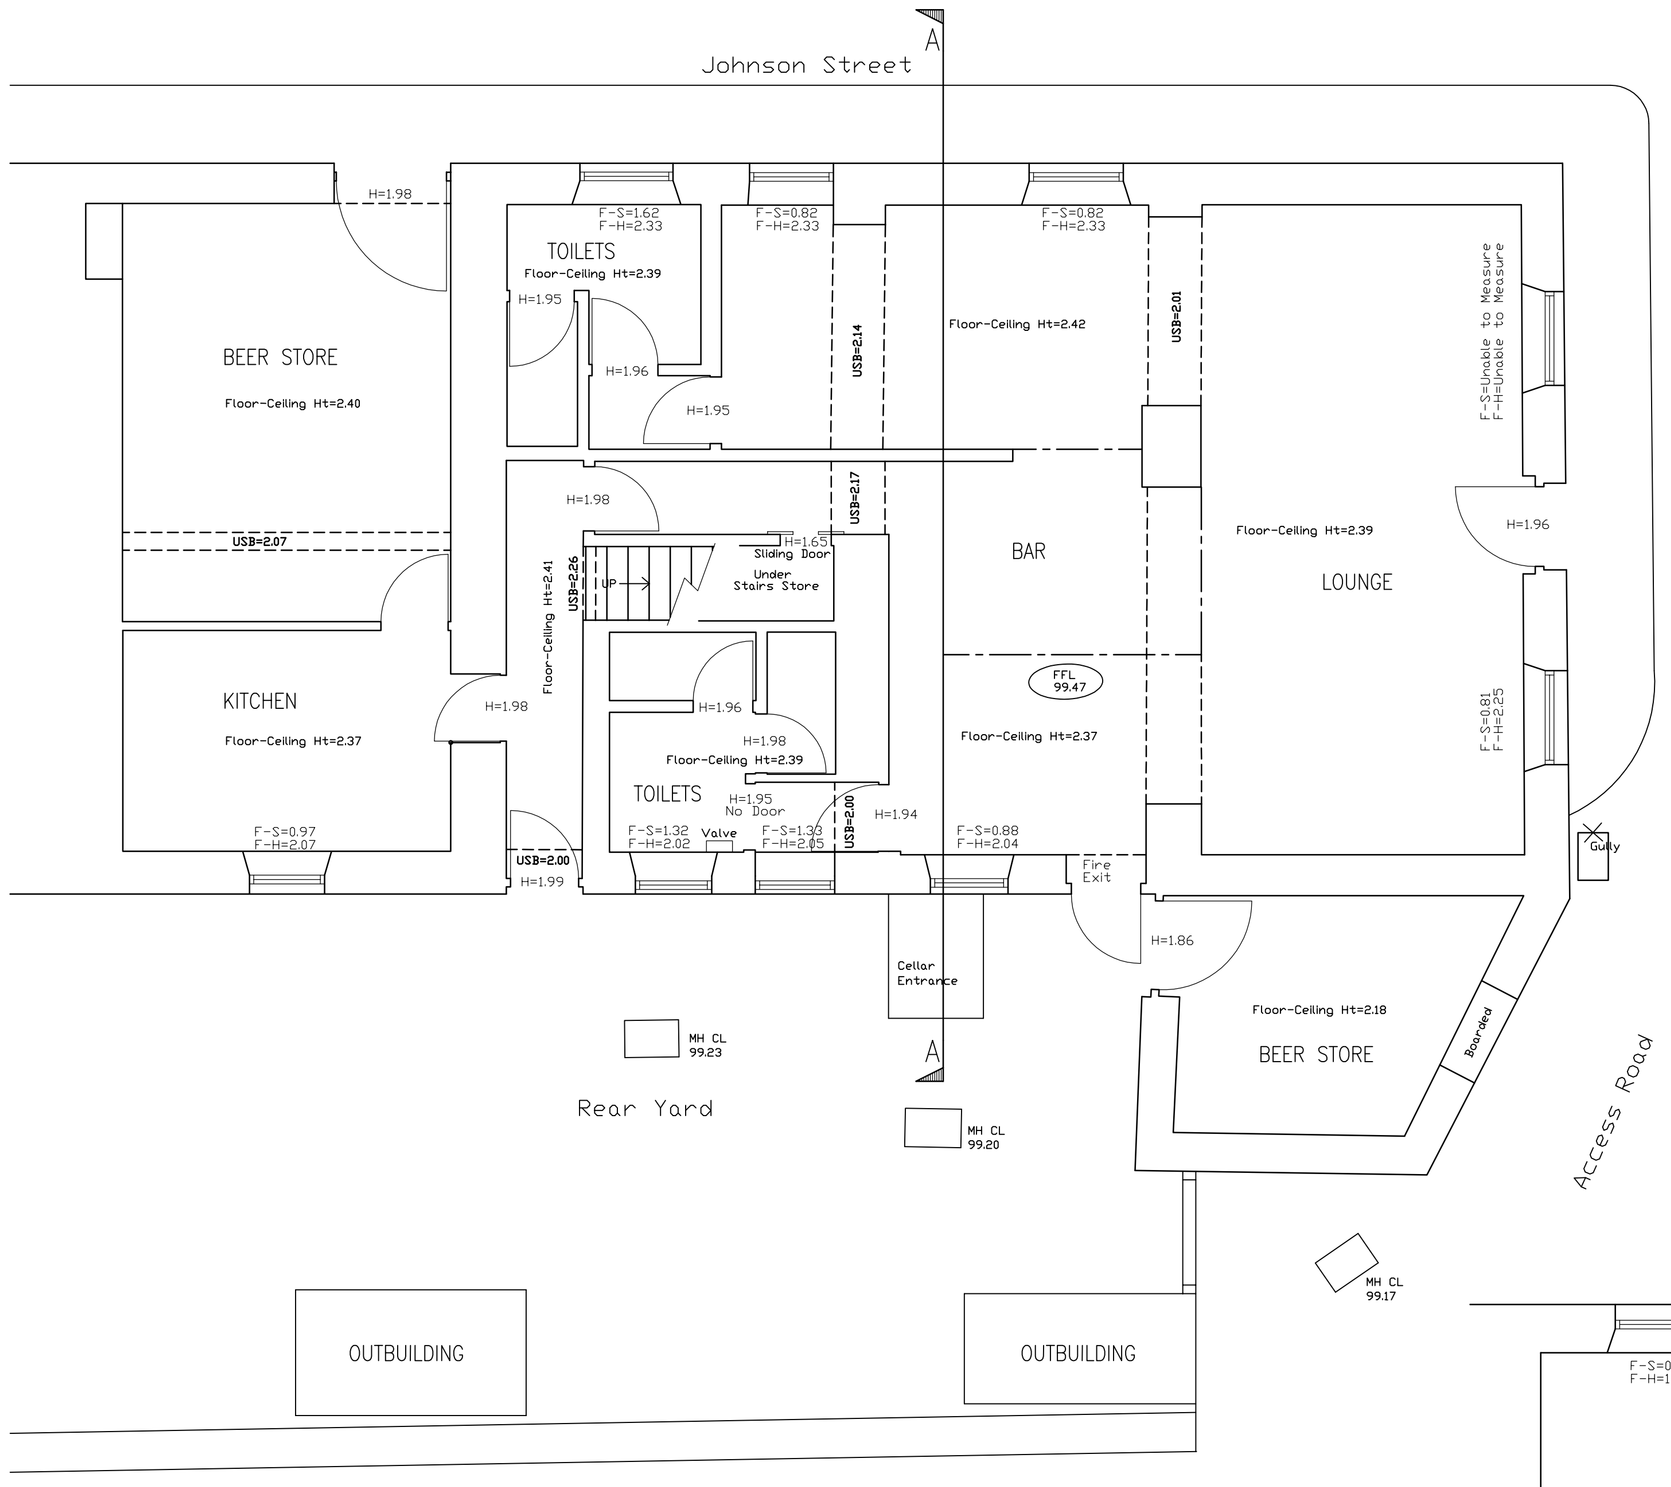

PLAN ON GROUND FLOOR
(SCALE 1:50)

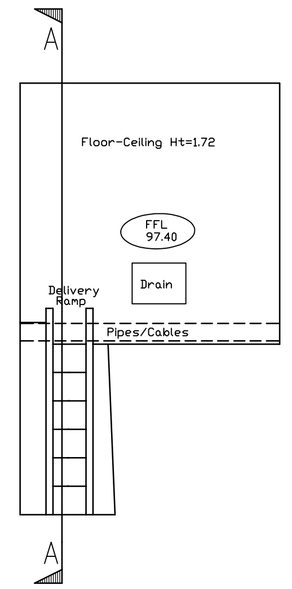

PLAN ON CELLAR
(SCALE 1:50)

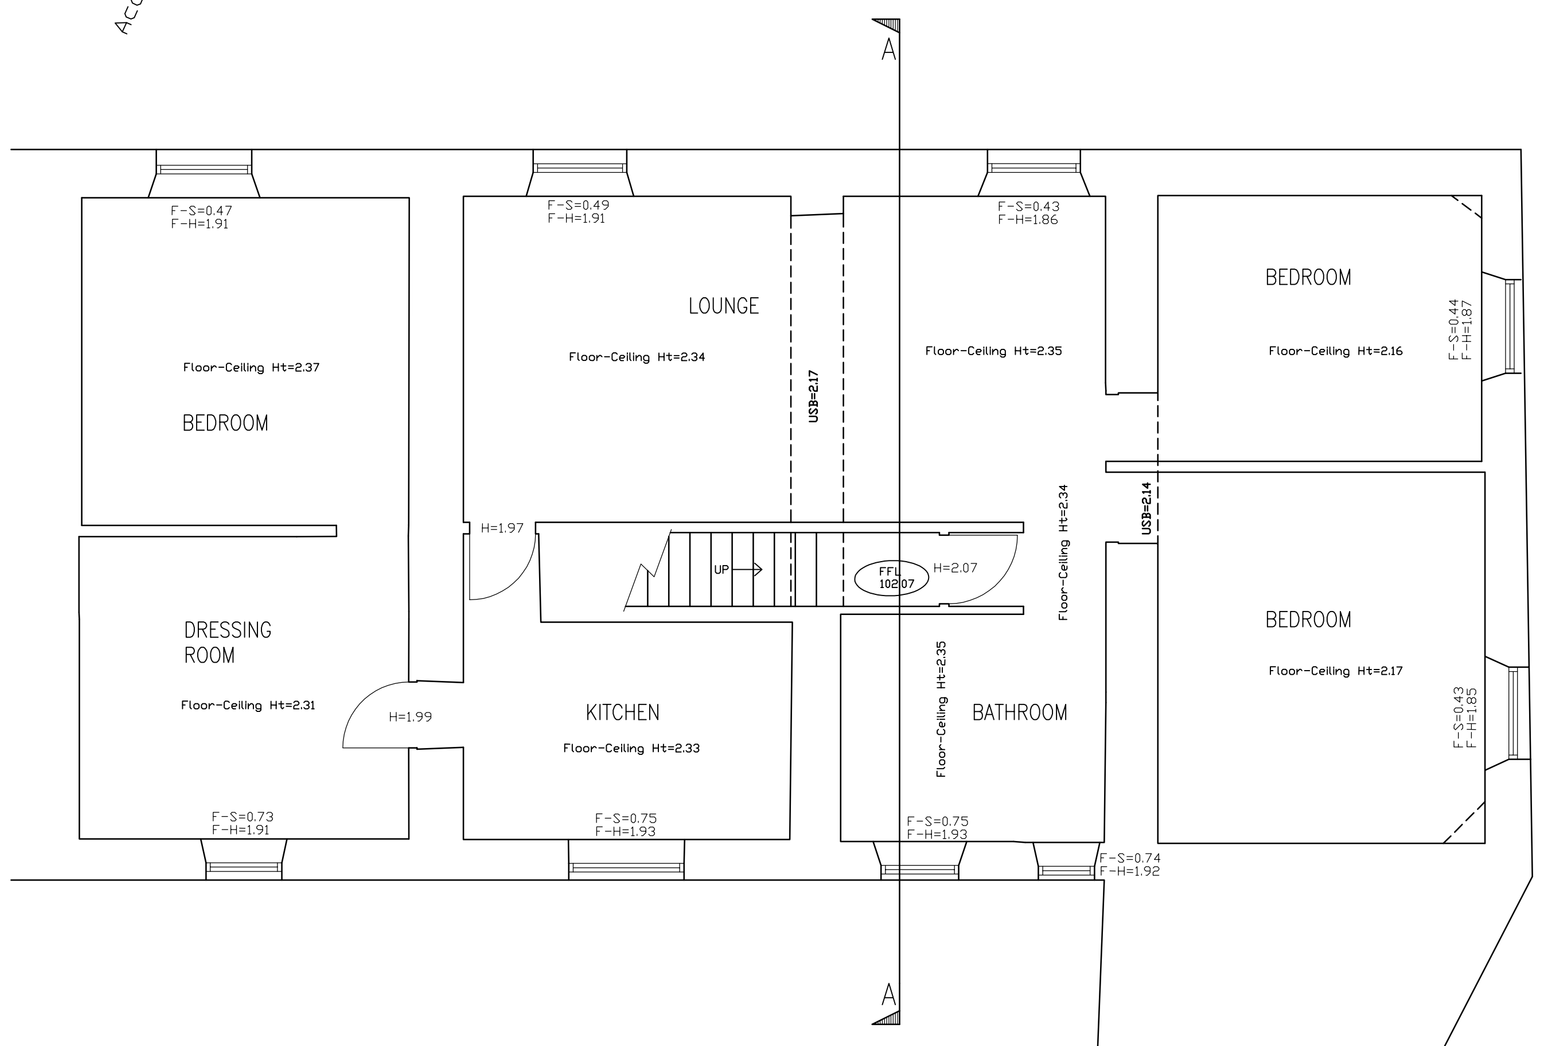

PLAN ON FIRST FLOOR
(SCALE 1:50)

NOTES

1. This drawing is copyright and the property of Shepherd Gilmour and must not be copied in whole or part without their prior written permission.
2. This drawing is to be read in conjunction with the appropriate Architect's and M&E Engineer's drawings, together with any other relevant Shepherd Gilmour drawings, sketches and specifications etc.
3. This drawing must not be scaled, the Contractor must report any dimensional discrepancies and errors or omissions to the Engineer prior to construction commencing.
4. Significant Risks (as described in the 2007 CDM Regulations) are listed in the Pre-Construction Information Register.

Rev	Description	Rev. by	Date

SHEPHERD GILMOUR

Client/Architect
G&A DEVELOPMENTS

Project
NAVIGATION INN
WHALEY BRIDGE

Title
EXISTING GROUND, FIRST AND CELLAR LAYOUTS

Date	DEC 2010	Drawn By	DPS
Size	A1	Checked By	JMH
Scale	As Shown	Approved By	JMH

Shepherd Gilmour,Consulting Engineers
Castlefield House,29 Ellesmere Street,Manchester,M15 4LZ
Tel. 0161 837 1500 - Fax. 0161 837 1549
Email: manchester@shepherd-gilmour.co.uk
Website: www.shepherd-gilmour.co.uk

Issue
INFORMATION

Drawing Number
M32030-01

Revision

Software Used AutoCad & Cads-RC – Do Not Edit With AutoCad Alone