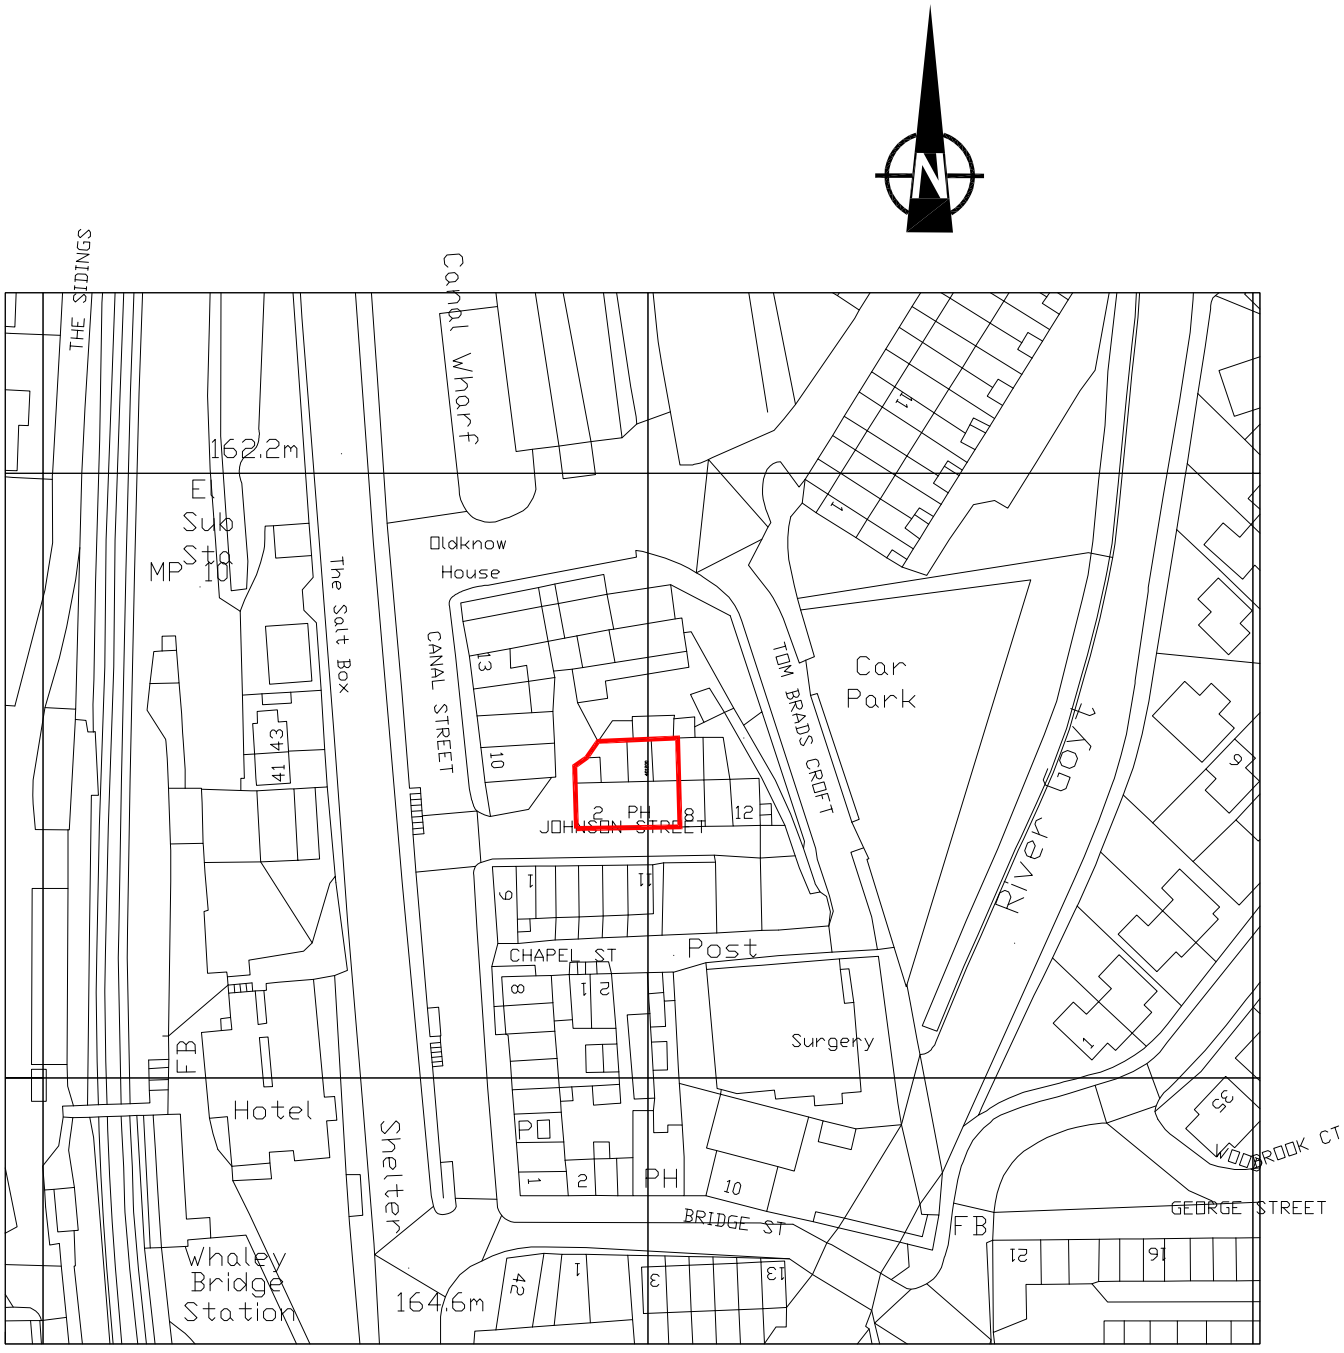

Ordnance Survey, (c) Crown Copyright 2011. All rights reserved. Licence number 100020449

Client/ Architect	G & A Developments	Date : 19.01.11 Scale : 1:1250 Drawn By : IW Checked : Approved : JMH Paper Size :A4	SHEPHERD GILMOUR Consulting Engineers,Castlefield House,29 Ellesmere Street,Manchester,M15 4LZ Tel. 0161 837 1500 - Fax. 0161 837 1549 Email: manchester@shepherd-gilmour.co.uk, Web: www.shepherd-gilmour.co.uk
Project	Navigation Inn		
Title	Location Plan		Drawing Number M32030-100 Revision