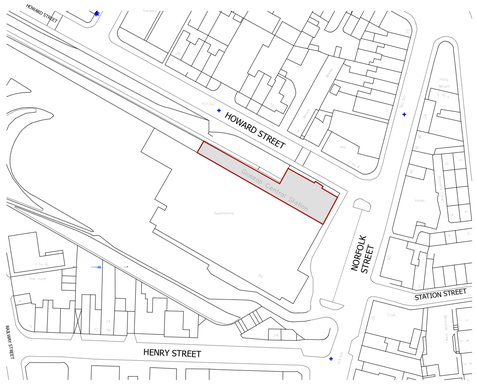

LOCATION PLAN



GLOSSOP STATION

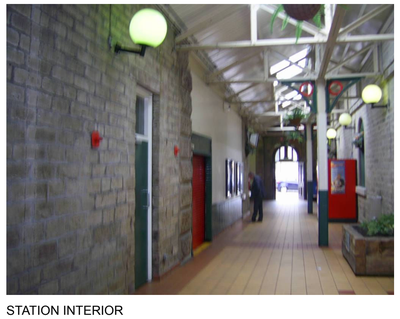

STATION INTERIOR

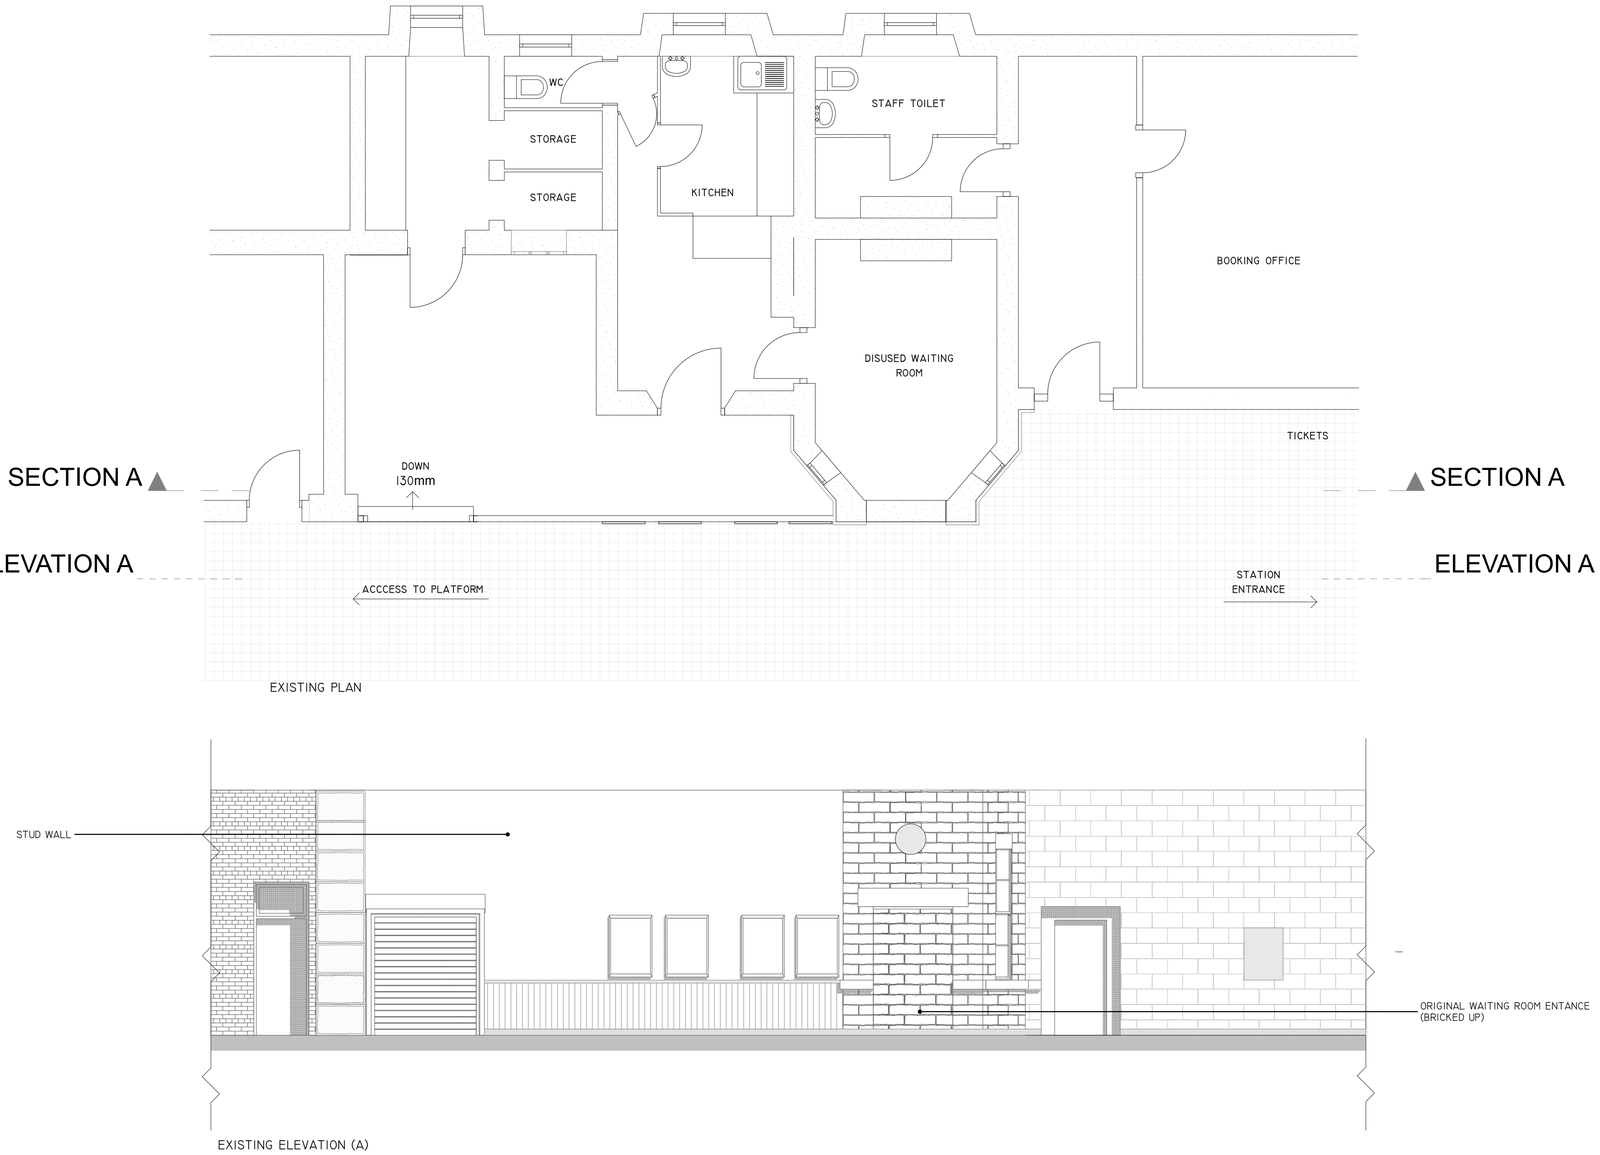

EXISTING PLAN

EXISTING ELEVATION (A)

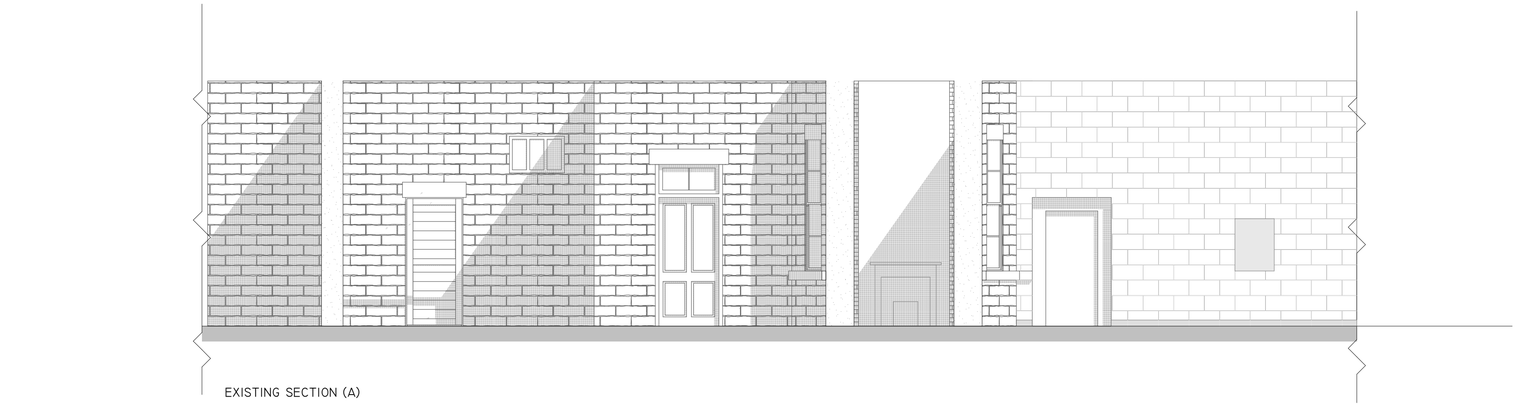

EXISTING SECTION (A)

Notes

This drawing is the copyright of Michael Cunningham Architects. It must not be reproduced or used in any way without written permission from Michael Cunningham Architects.
All dimensions in millimeters and to be checked on site prior to commencement of any works.
Do not scale from this drawing.
Builder to verify all dimensions, heights and levels prior to commencement of work.
No encroachment onto neighbours property without written permission.
The contractor in preparing his estimate shall visit the site and acquaint himself with the problems involved & shall allow in his price for any detail whether indicated or not which may be reasonably considered necessary to ensure a neat structurally sound & workmanlike job.
The contractor shall issue all statutory notices to the Local Authority at commencement, during progress & completion of the works.

michael cunningham architects

Rumford Court . Rumford Place . Liverpool . L3 9DD
t 0151 255 1175
f 0151 236 7770
info@michaelcunninghamarchitects.com

Revision	Date	Drawn	Checked

Job Title
Glossop Station. Norfolk Street Glossop, Derbyshire SK13 8BS

Drawing Name
EXISTING BUILDING & LOCATION PLAN

Drawing Status
PLANNING

Drawn by	Date
A.J	17.01.11
Checked by	Date

Drawing Scale	Revision
1:1250, 1:50, @ A1	

Layout ID
389 P (00) 001