
HPK/2010/0560


RECEIVED
21 JAN 2011

Note. 1. SITE LEVELS UNCHANGED.


2. EXTERNAL ENVELOPE SIZE UNCHANGED IN HEIGHT / LENGTH / WIDTH.

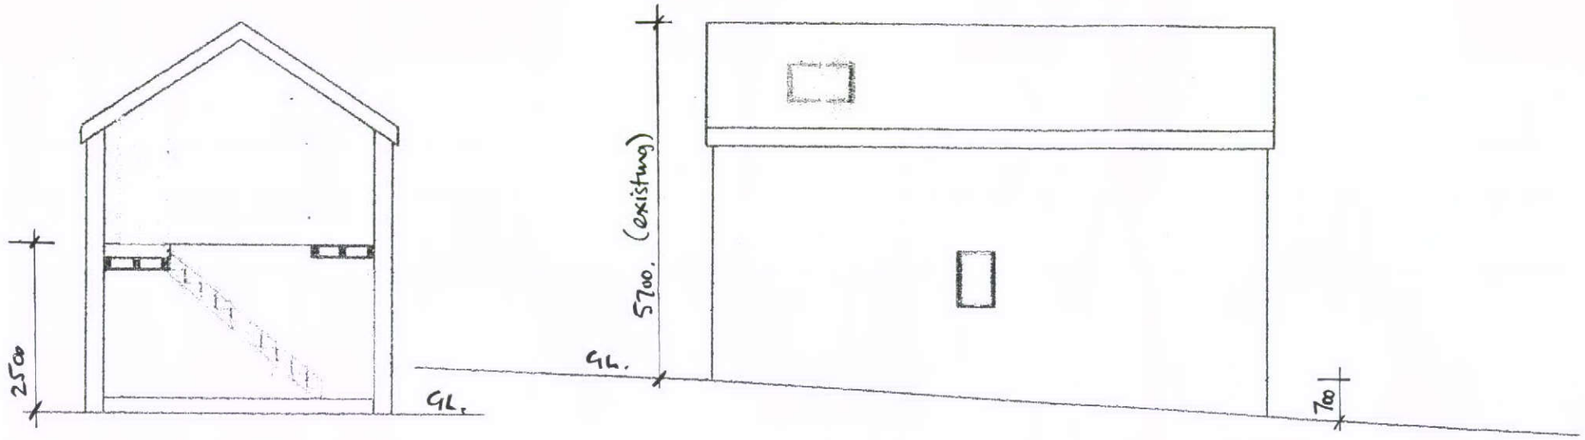


Elevation to New Mills Road

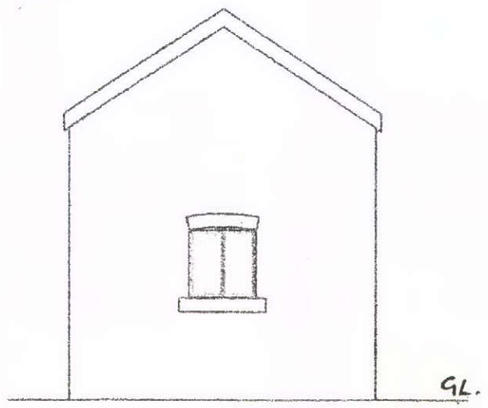


North elevation

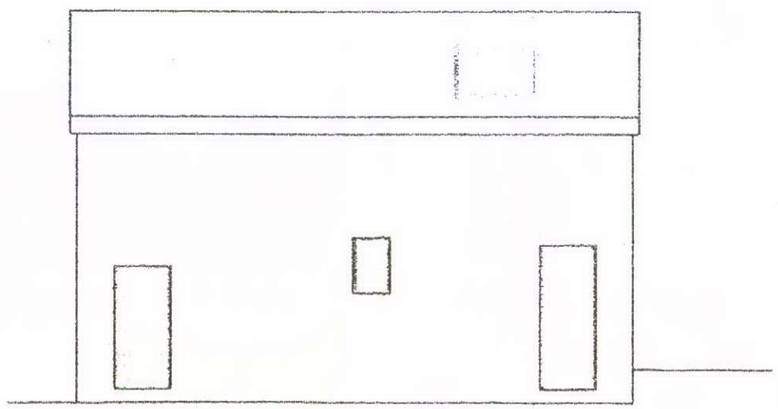


West elevation

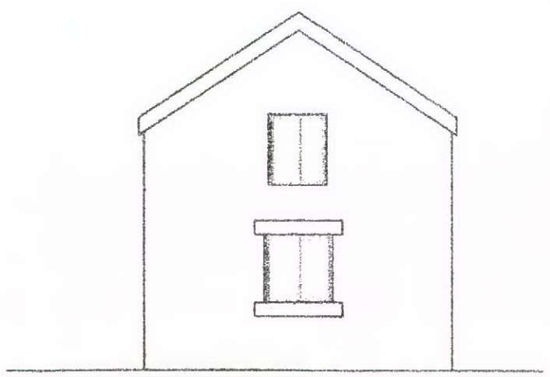


South elevation

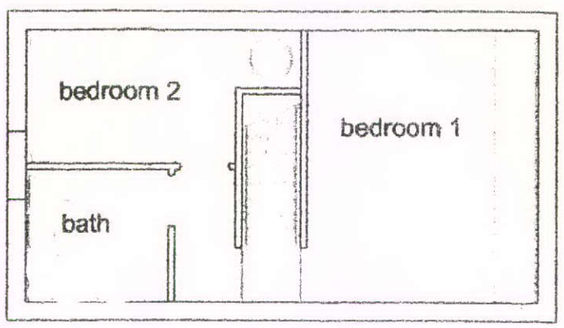


First Floor Plan

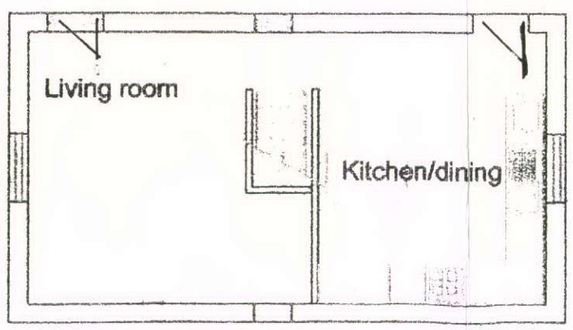

Ground Floor Plan

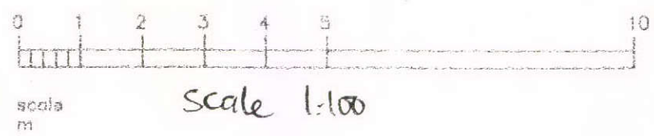

Scale 1:100

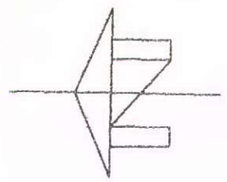

The Barn, New Mills Road Chisworth Glossop Derbyshire SK13 5DJ

Proposed Plan and Elevations

B