HPK/2011/0029

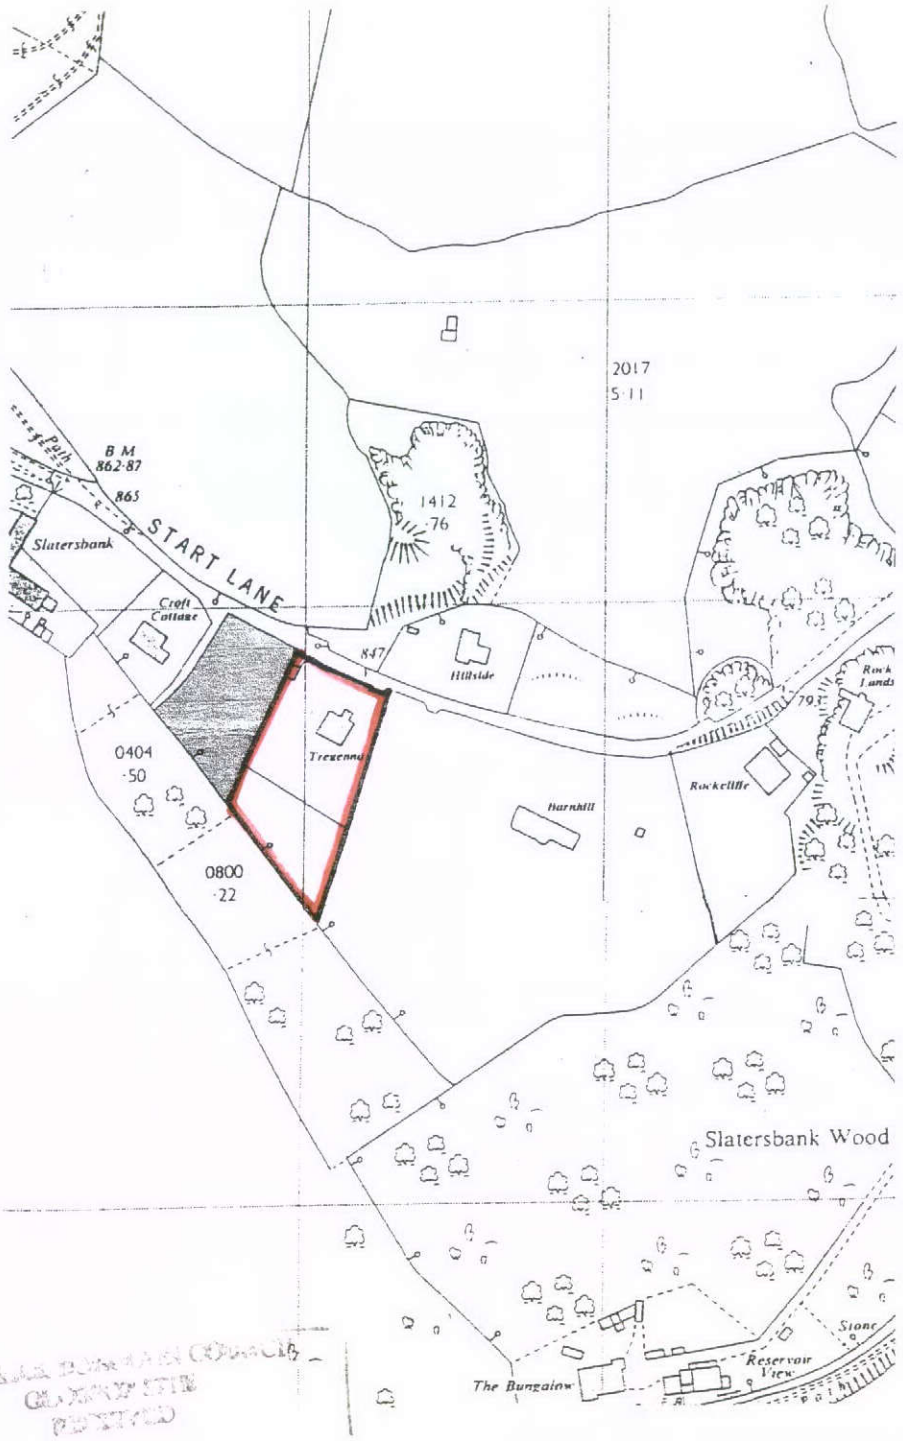

2011

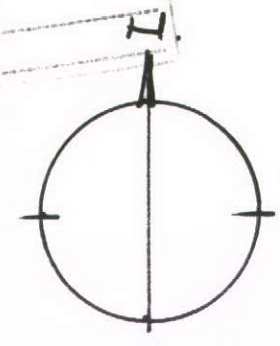

CLIENT:	MR & MRS WOOD
PROJECT:	'TREGENNA' START LANE WHALEY BRIDGE
TITLE:	LOCATION PLAN.

A P DESIGN
ARCHITECTS AND PLANNING CONSULTANTS
4 KINDER VIEW, NEW MILLS, HIGH PEAK SK22 4DB
TEL 01663 747777

SCALE	DRAWING NO	REV
1:2500	03	