HPK/2011/0029

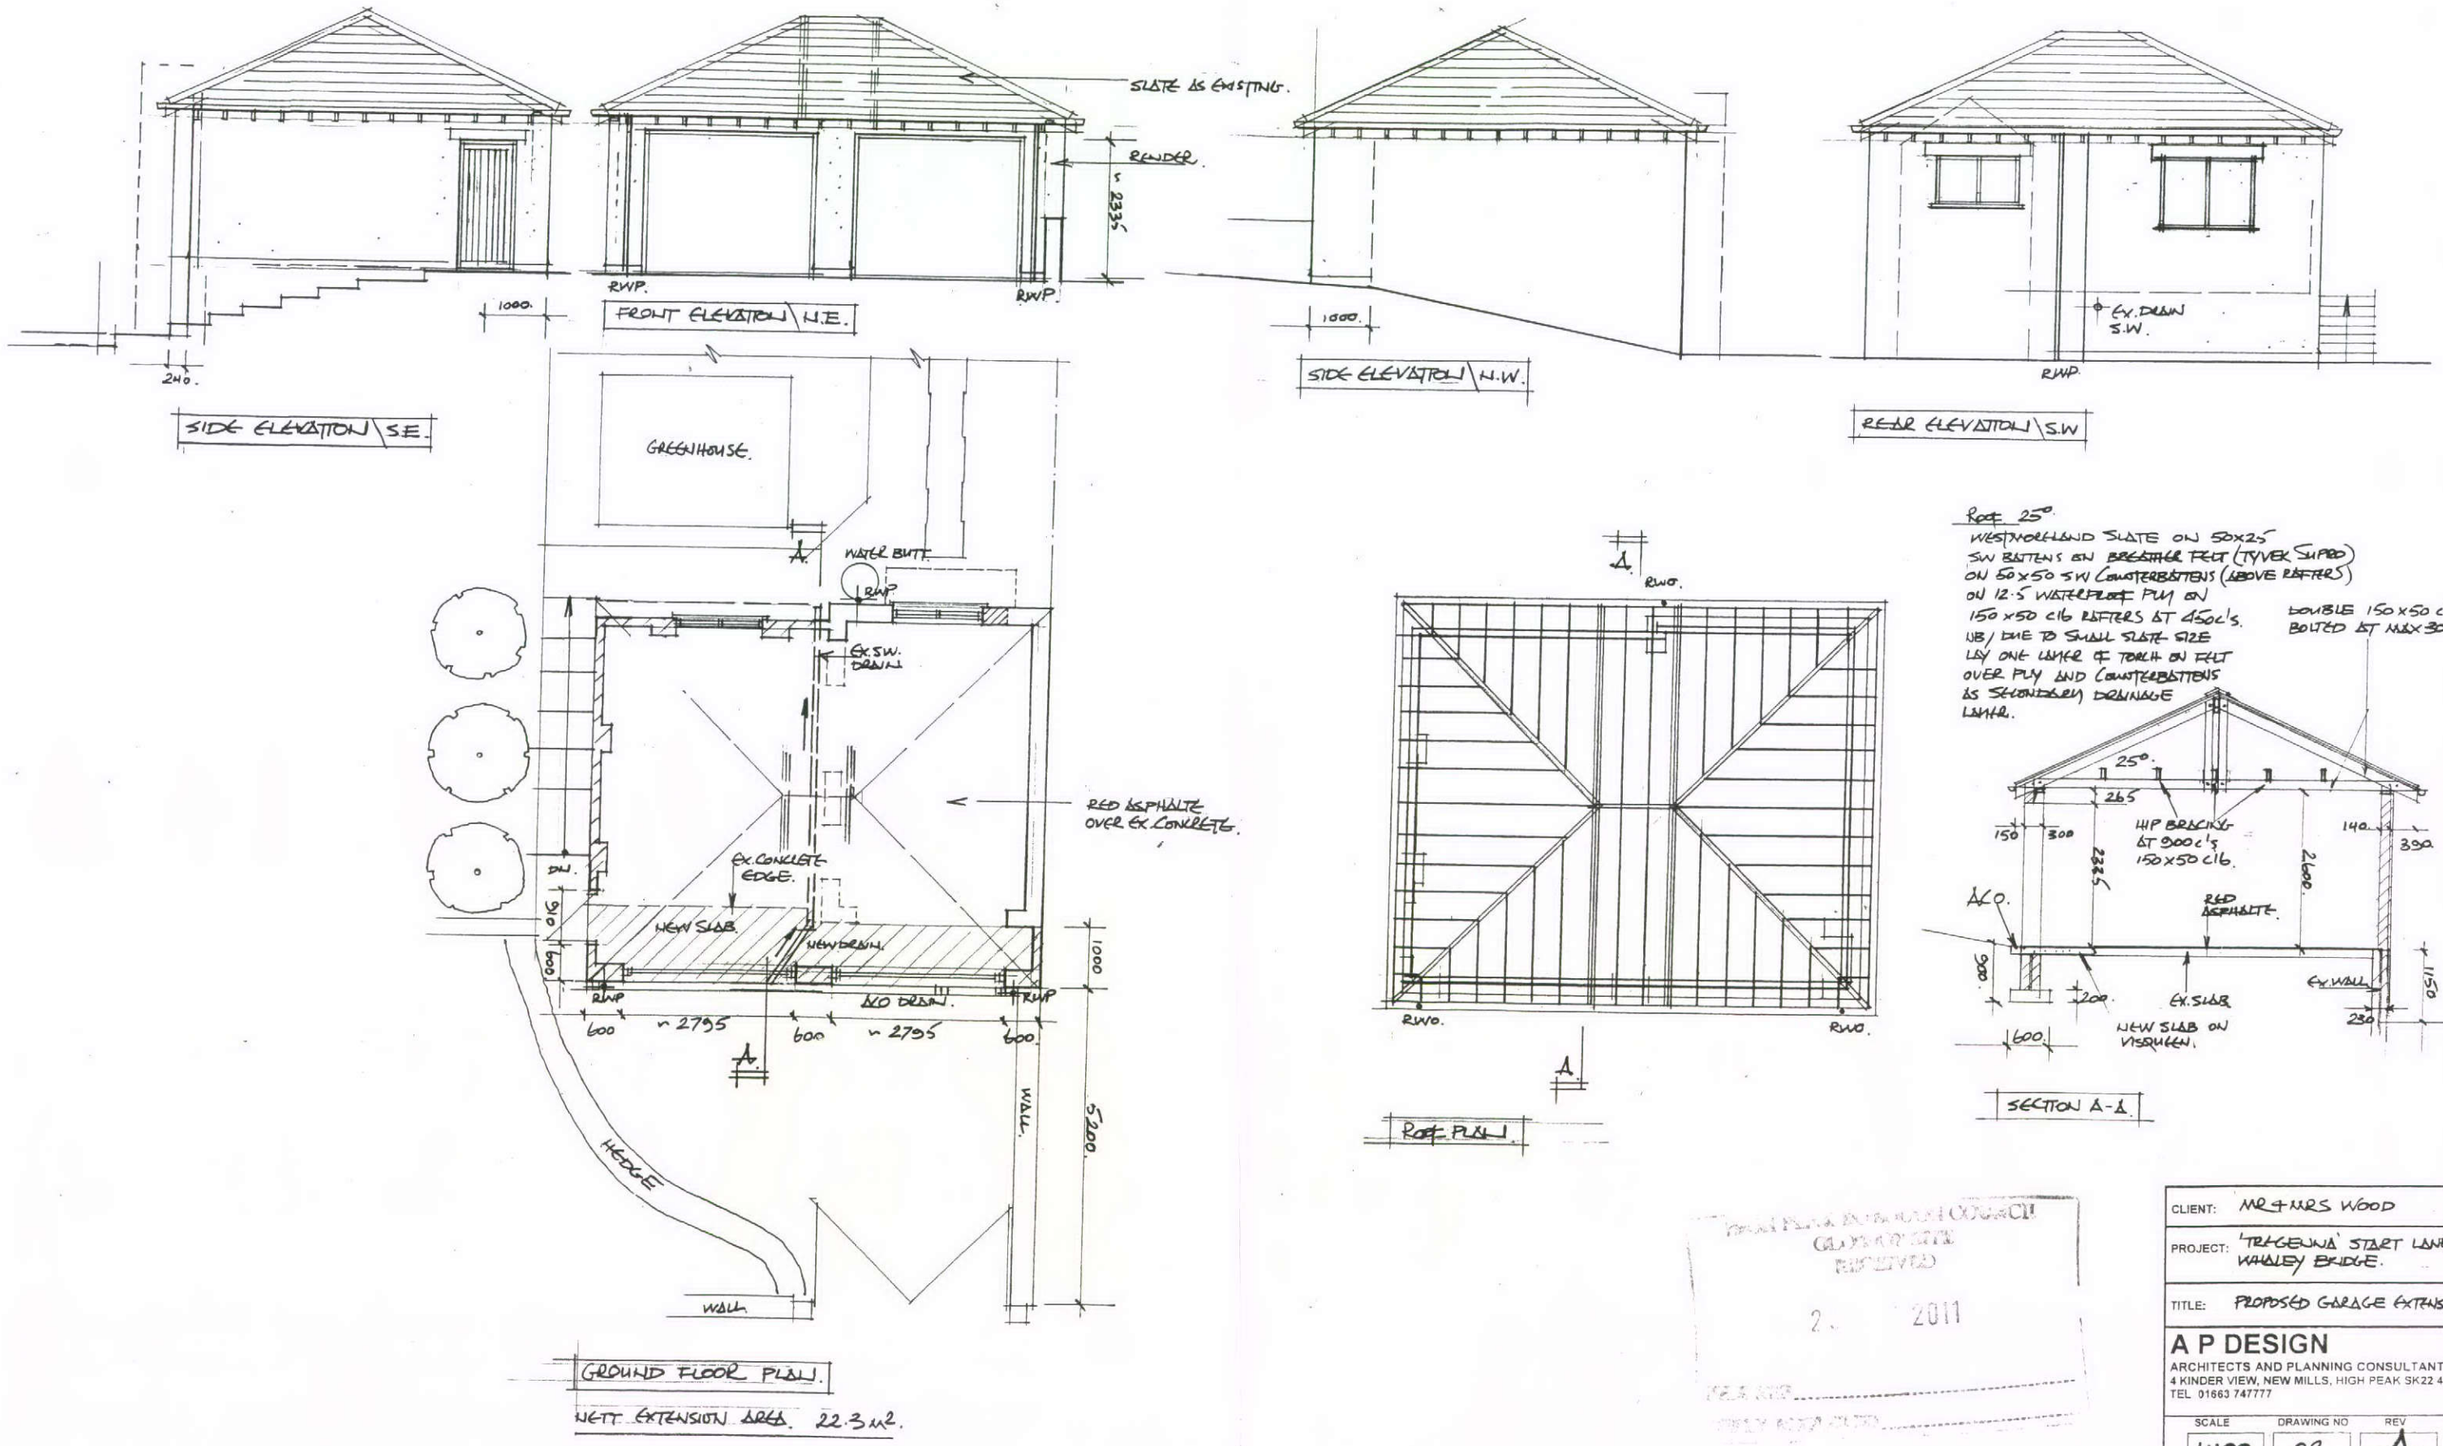

HIGH PEAK BOROUGH COUNCIL
GLOSSOP SITE
RECEIVED
2 2011

CLIENT:	MR & MRS WOOD
PROJECT:	'TREGENNA' START LANE WHALEY BRIDGE.
TITLE:	PROPOSED GARAGE EXTENSION

A P DESIGN
ARCHITECTS AND PLANNING CONSULTANTS
4 KINDER VIEW, NEW MILLS, HIGH PEAK SK22 4DB
TEL 01663 747777

SCALE	DRAWING NO	REV
1:100	02	A