PLAN NO 2.

HPK/2011/0029.

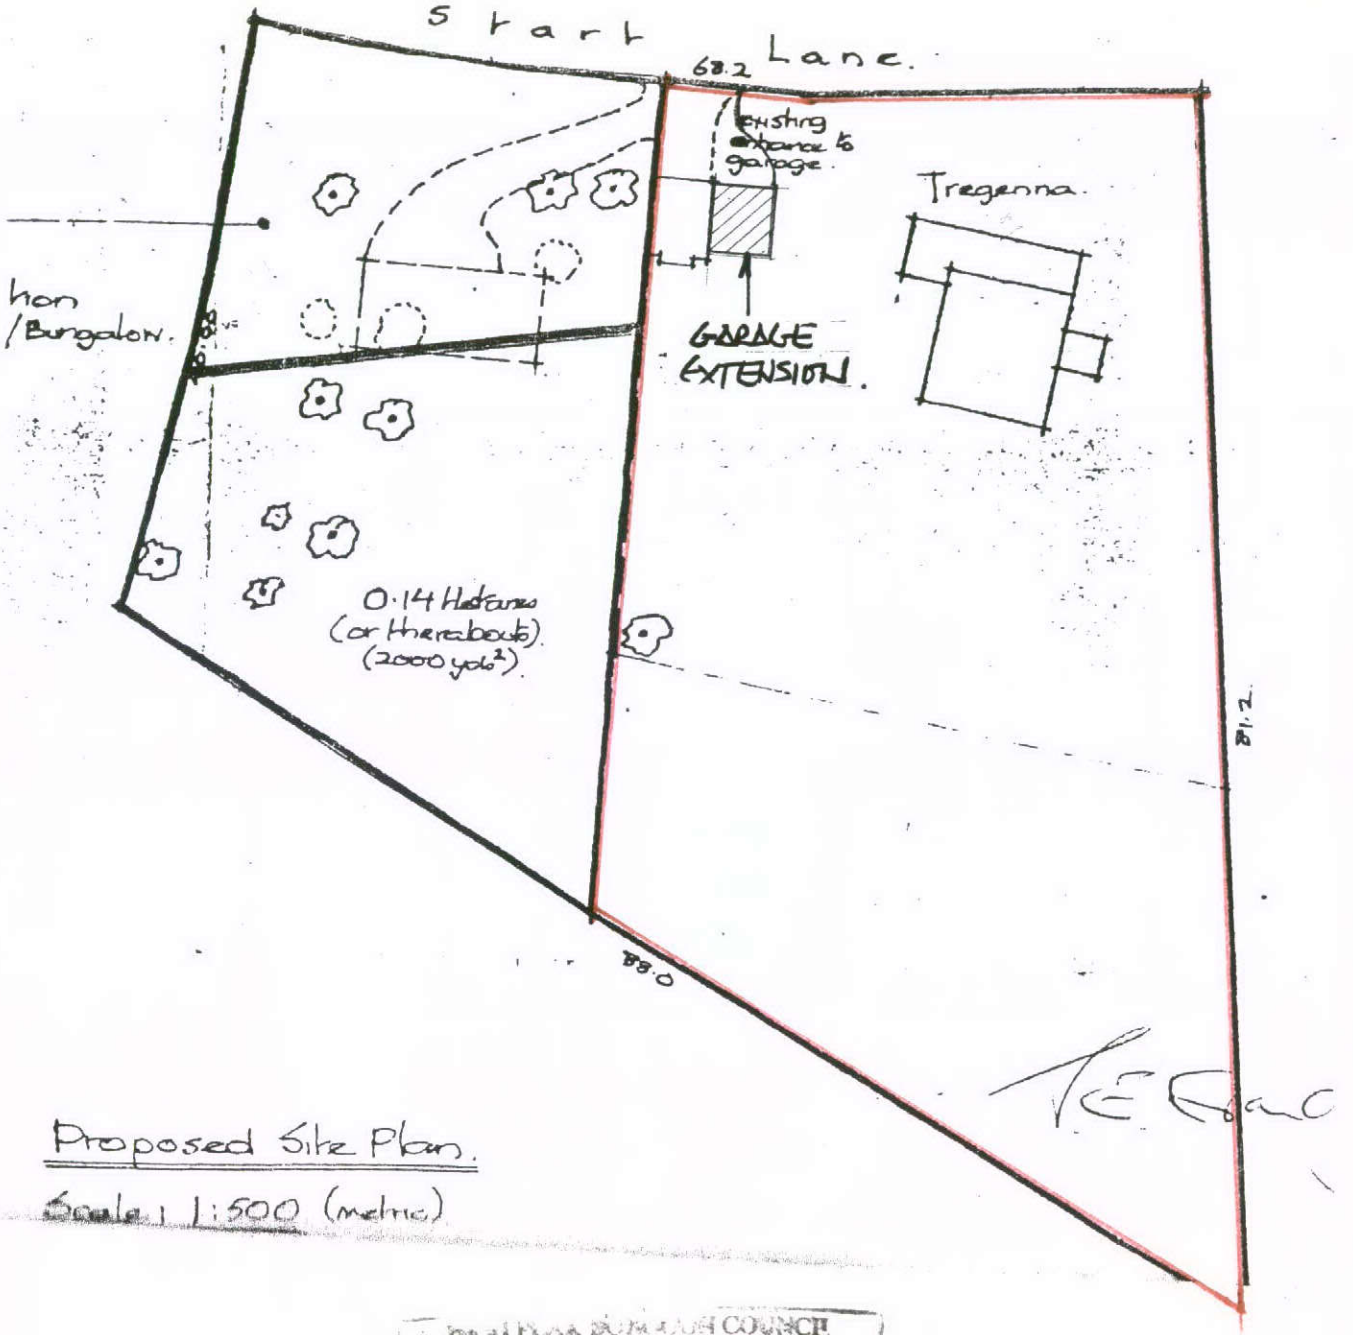

Proposed Site Plan.

Scale 1:500 (metric)

GLOSSOP SITE
RECEIVED
20 JAN 2011

CLIENT:	MR + MRS WOOD
PROJECT:	'TREGENNA' START LANE WHALEY BRIDGE
TITLE:	SITE PLAN

A P DESIGN
ARCHITECTS AND PLANNING CONSULTANTS
4 KINDER VIEW, NEW MILLS, HIGH PEAK SK22 4DB
TEL 01663 747777

SCALE	DRAWING NO	REV
1:500	04	