THIS DRAWING IS NOT TO BE COPIED OR REPRODUCED
WITHOUT THE PRIOR WRITTEN CONSENT OF PLANMART LTD.



Existing front elevation.

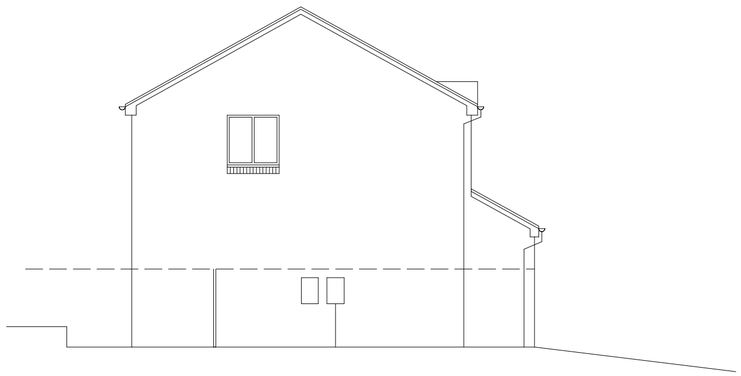

Existing side elevation.

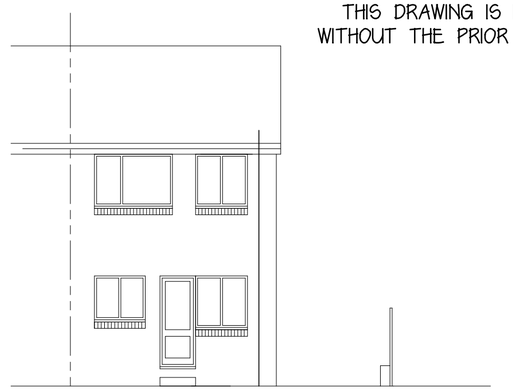

Existing rear elevation.



Proposed front elevation.

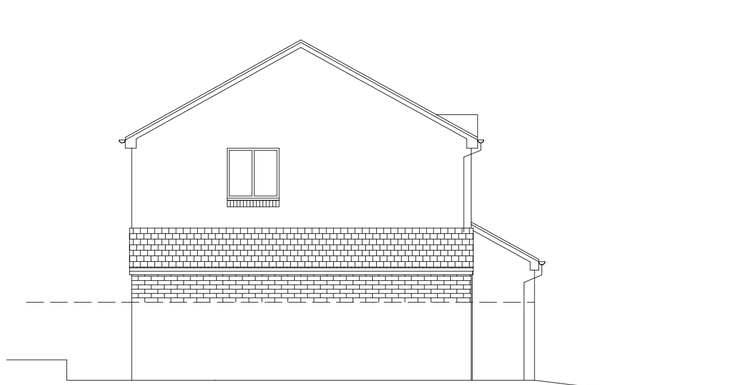

Proposed side elevation.



Proposed rear elevation.

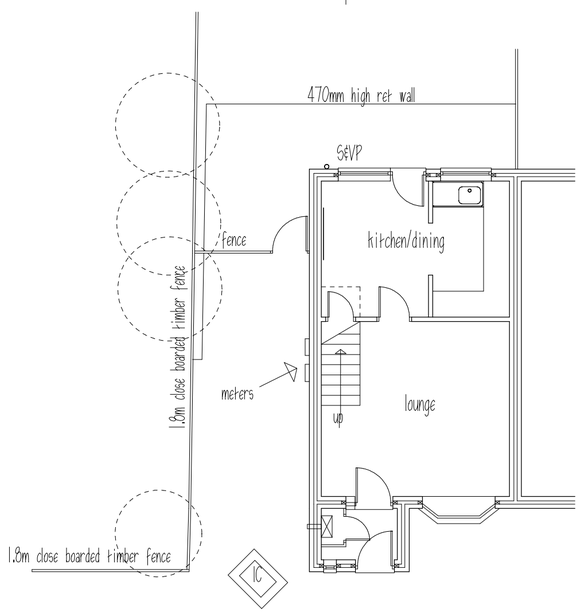


Existing floor plan

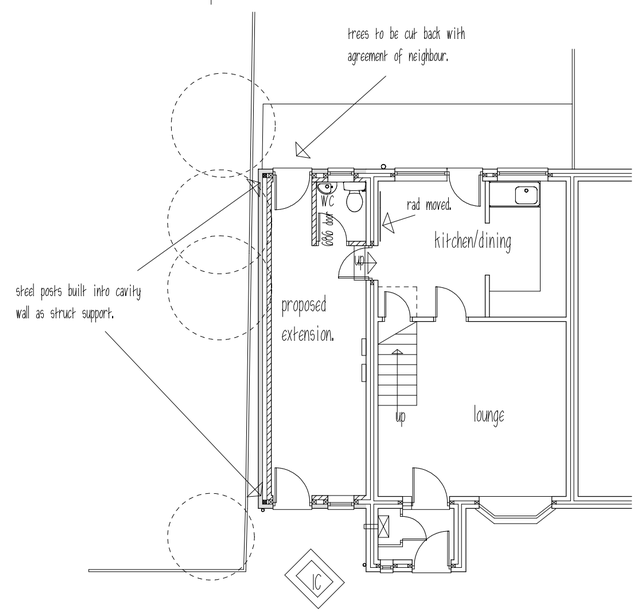


Proposed floor plan

PLANMART

Client:

Claire Dunkerley,
10 Langley Drive, Glossop. SK13 8ST.

Project:

Proposed single storey side extension.

Title:

Existing and proposed plans & elevations.

Scale: 1:100 A2 sheet.

| Drawn: | Date: |
|---|---|
| MH | DEC 2010 |
| Project no.: 2371 | Drawing no.: 2371-1 |

**PLANMART LIMITED**
53A High St. West, Glossop,
Derbyshire SK13 8AZ.
Tel: 01457 863153 E mail: planmart@btconnect.com