NORTH

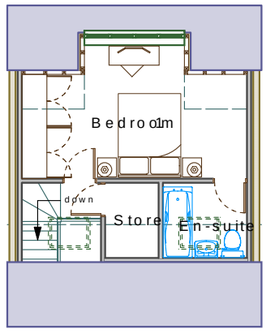

SECOND FLOOR PLAN

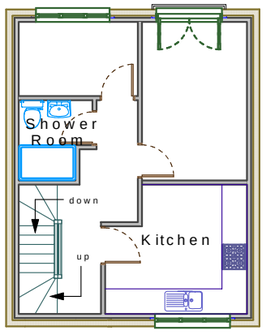

FIRST FLOOR PLAN

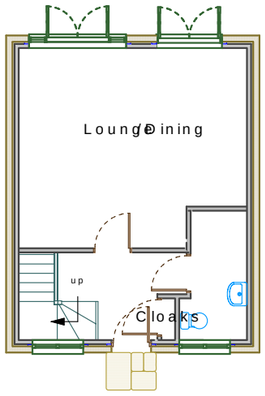

GROUND FLOOR PLAN

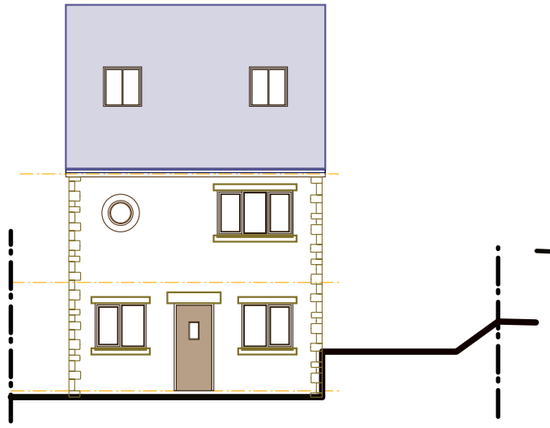

FRONT ELEVATION

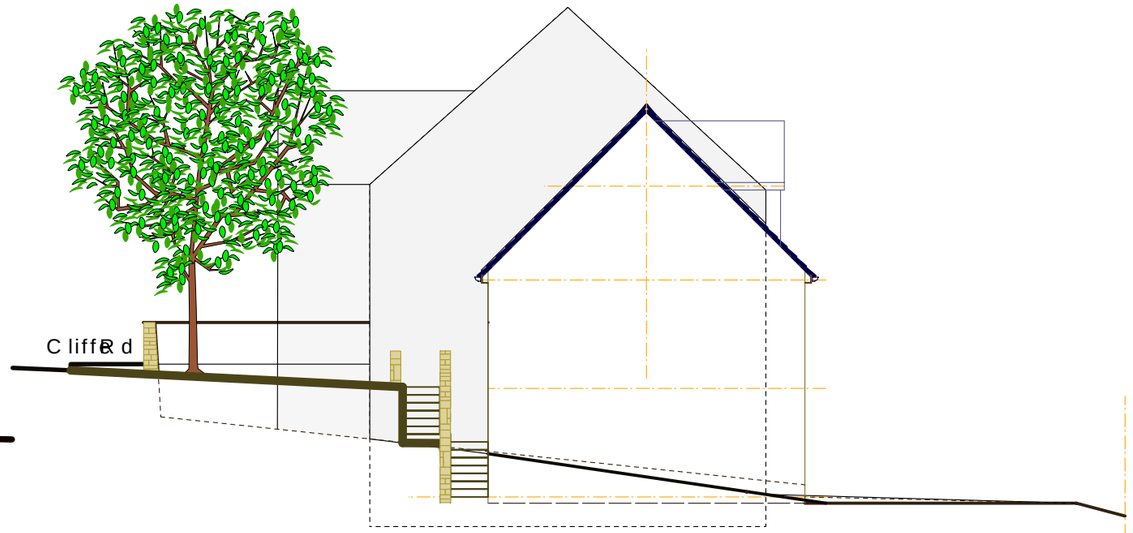

SIDE ELEVATION DOWN YNCLIFFE



REAR ELEVATION

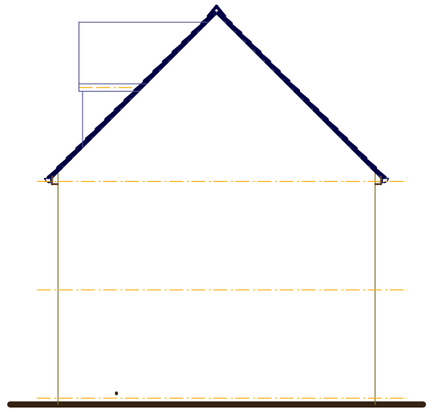

SIDE ELEVATION No 78

-2000 0 2000 4000 6000

Scale 1:100

A3

NOTES:

Randfield Associates take no responsibility for any dimensions obtained by scaling from this drawing. Only dimensions shown are to be used. Contractors must set out the dimensions specified by the Architect or by site measurement. Should any discrepancies appear between the drawing and digital information supplied for convenience, reference should be made to the original drawing. All data must be checked again in hard copy. Dimensions must be checked on site. Any discrepancies must be reported to the Architect immediately. © Copyright Randfield Associates.

REV:	BY:	DESCRIPTION:	DATE:
:	:	:	:
:	:	:	:
:	:	:	:
:	:	:	:
:	:	:	:
:	:	:	:

RANDFIELD *associates*
Saunders : King : Moran
CHARTERED ARCHITECTS
Forge Barn Studio
1a Longhurst Lane Marple Bridge Stockport SK6 5AE
Tel 0161 427 8485 Fax 0161 427 5770
e-mail info@randfieldassociates.co.uk
web www.randfieldassociates.co.uk
Planning Design Consultants Interiors Design Building Inspectors Quantity Surveyors Listed Building Specialists

Client:	JLS Properties Ltd	
Job:	New House (Size and Adjacent to) Wyncliffe Cliffe Road Glossop	
Drawing:	Proposed Plans and Elevations	
Scale: 1:100	Date: Jan 2011	Drawn: CF
Job No: 2322	Dwg No: 1001	Rev: -