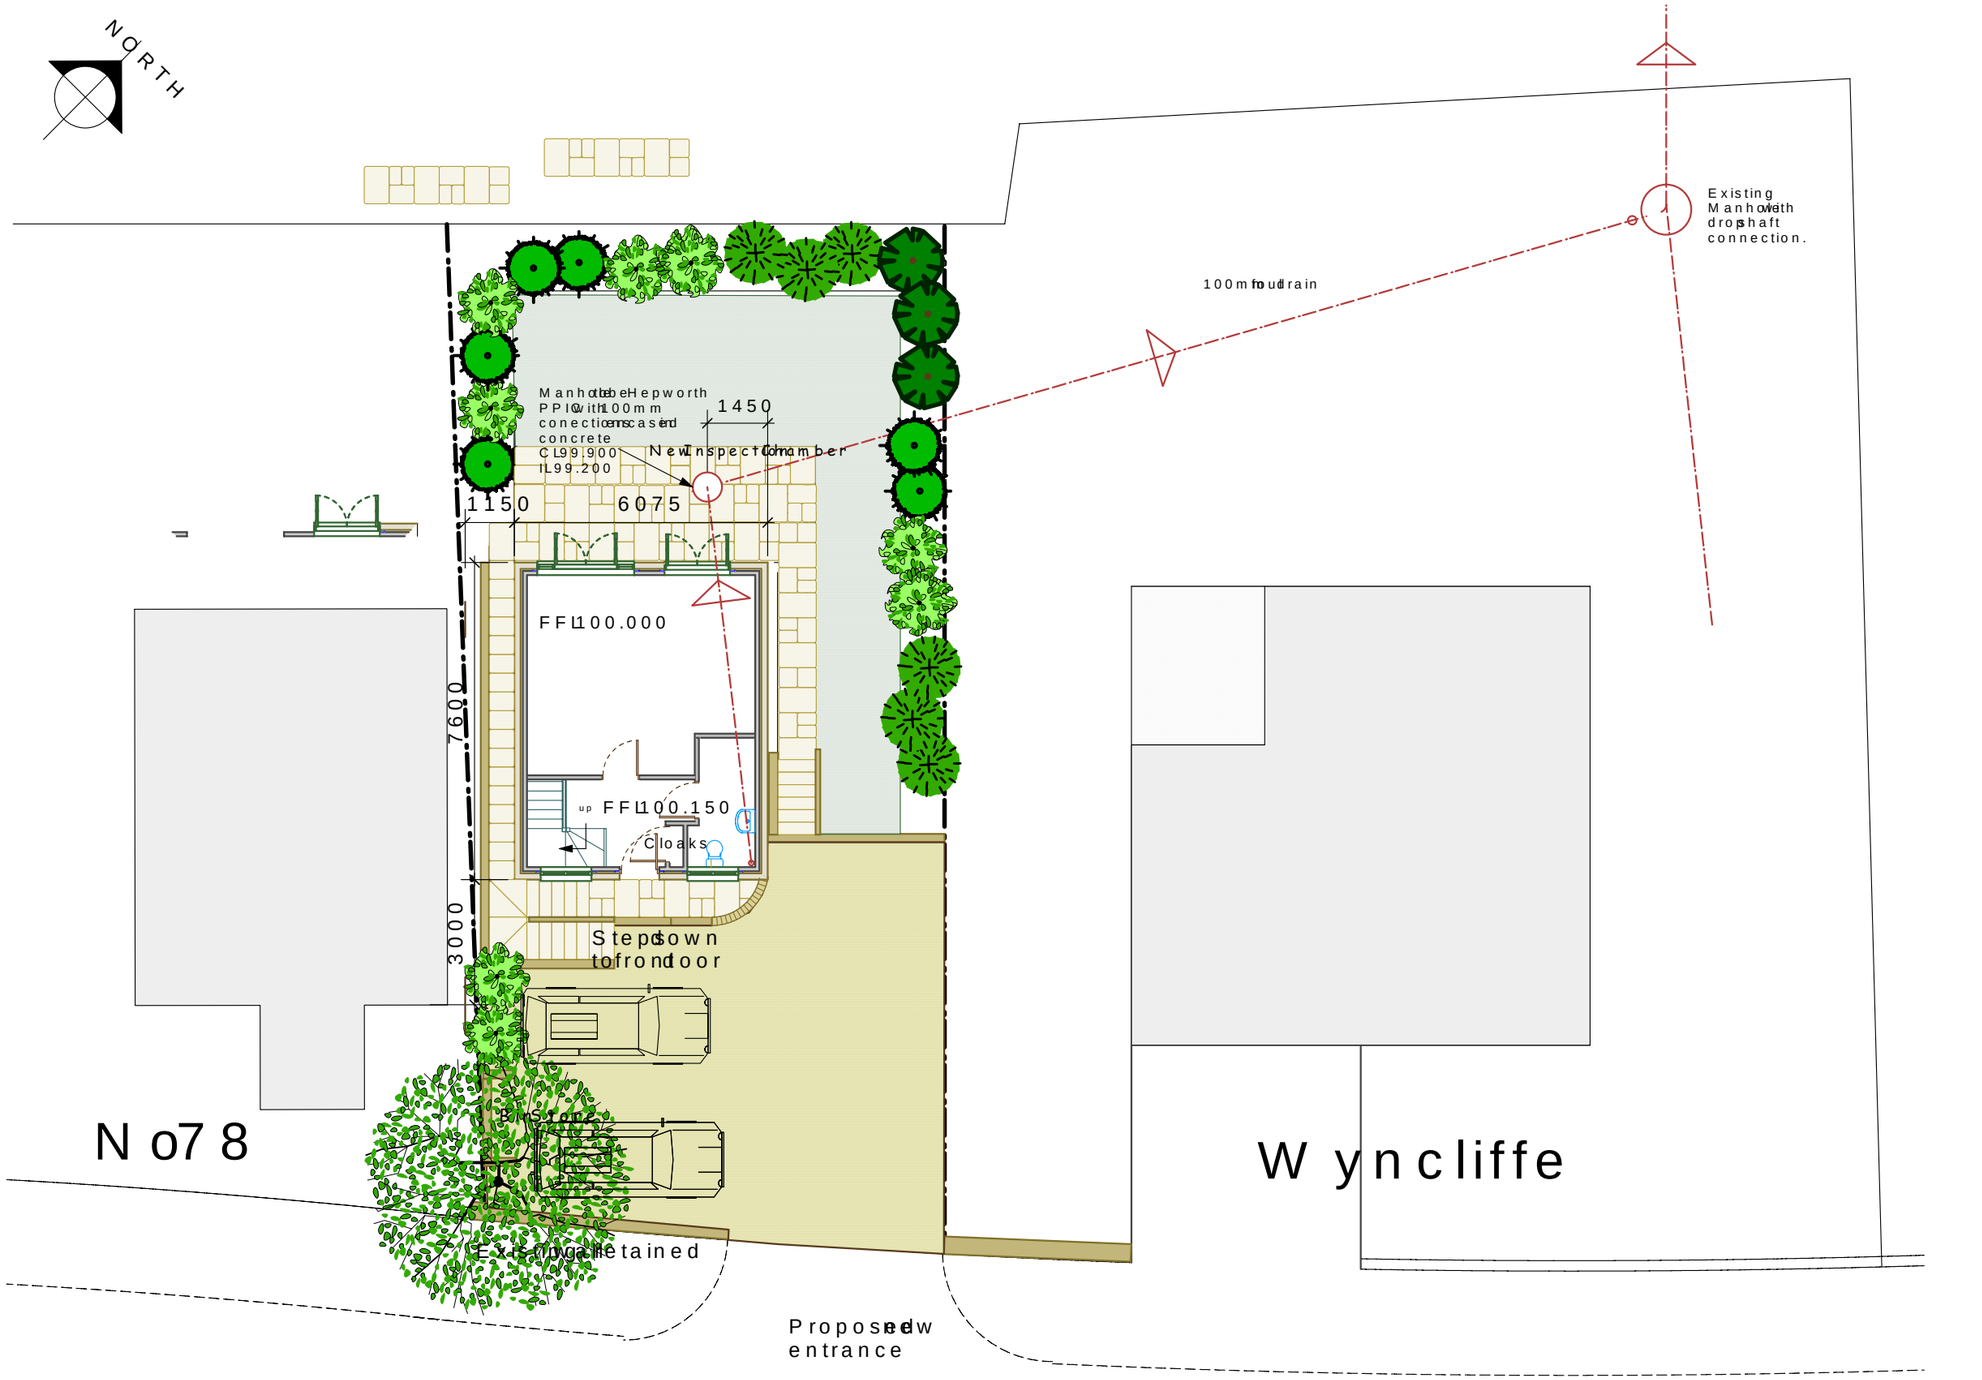

NOTES:

Randfield Associates take no responsibility for any dimensions obtained by scaling from this drawing. No dimensions shown are recipient must ascertain the dimension specifically from the Architect or by site measurement. Supplying this drawing in digital form is solely for convenience and more than one reliance can be placed on digital data. All data must be checked against a hard copy. Dimensions must be checked on site. Any discrepancies must be reported to the Architect immediately. This drawing is copyright Randfield Associates.

REV:	BY:	DESCRIPTION:	DATE:
:	:	:	:
:	:	:	:
:	:	:	:
:	:	:	:
:	:	:	:
:	:	:	:

RANDFIELD associates
Saunders : King : Moran
CHARTERED ARCHITECTS
Forge Bank Studio
1a Longhurst Lane Marpleridge Stockport SK6 5AE
Tel 0161 427 8485 Fax 0161 427 5770
e-mail info@randfieldassociates.co.uk
web www.randfieldassociates.co.uk

Planning & Design Consultants Interior Design Building Inspection Surveys Historic Listed Building Specialists

Client: JLS Properties Ltd		
Job: New House (Tizeah) Adjacent to Wyncliffe Cliff Road Glossop		
Drawing: Proposed Site Plan		
Scale: 1:100	Date: Dec 2010	Drawn: CF
Job No: 2322	Dwg No: 1002	Rev: -