ORTH

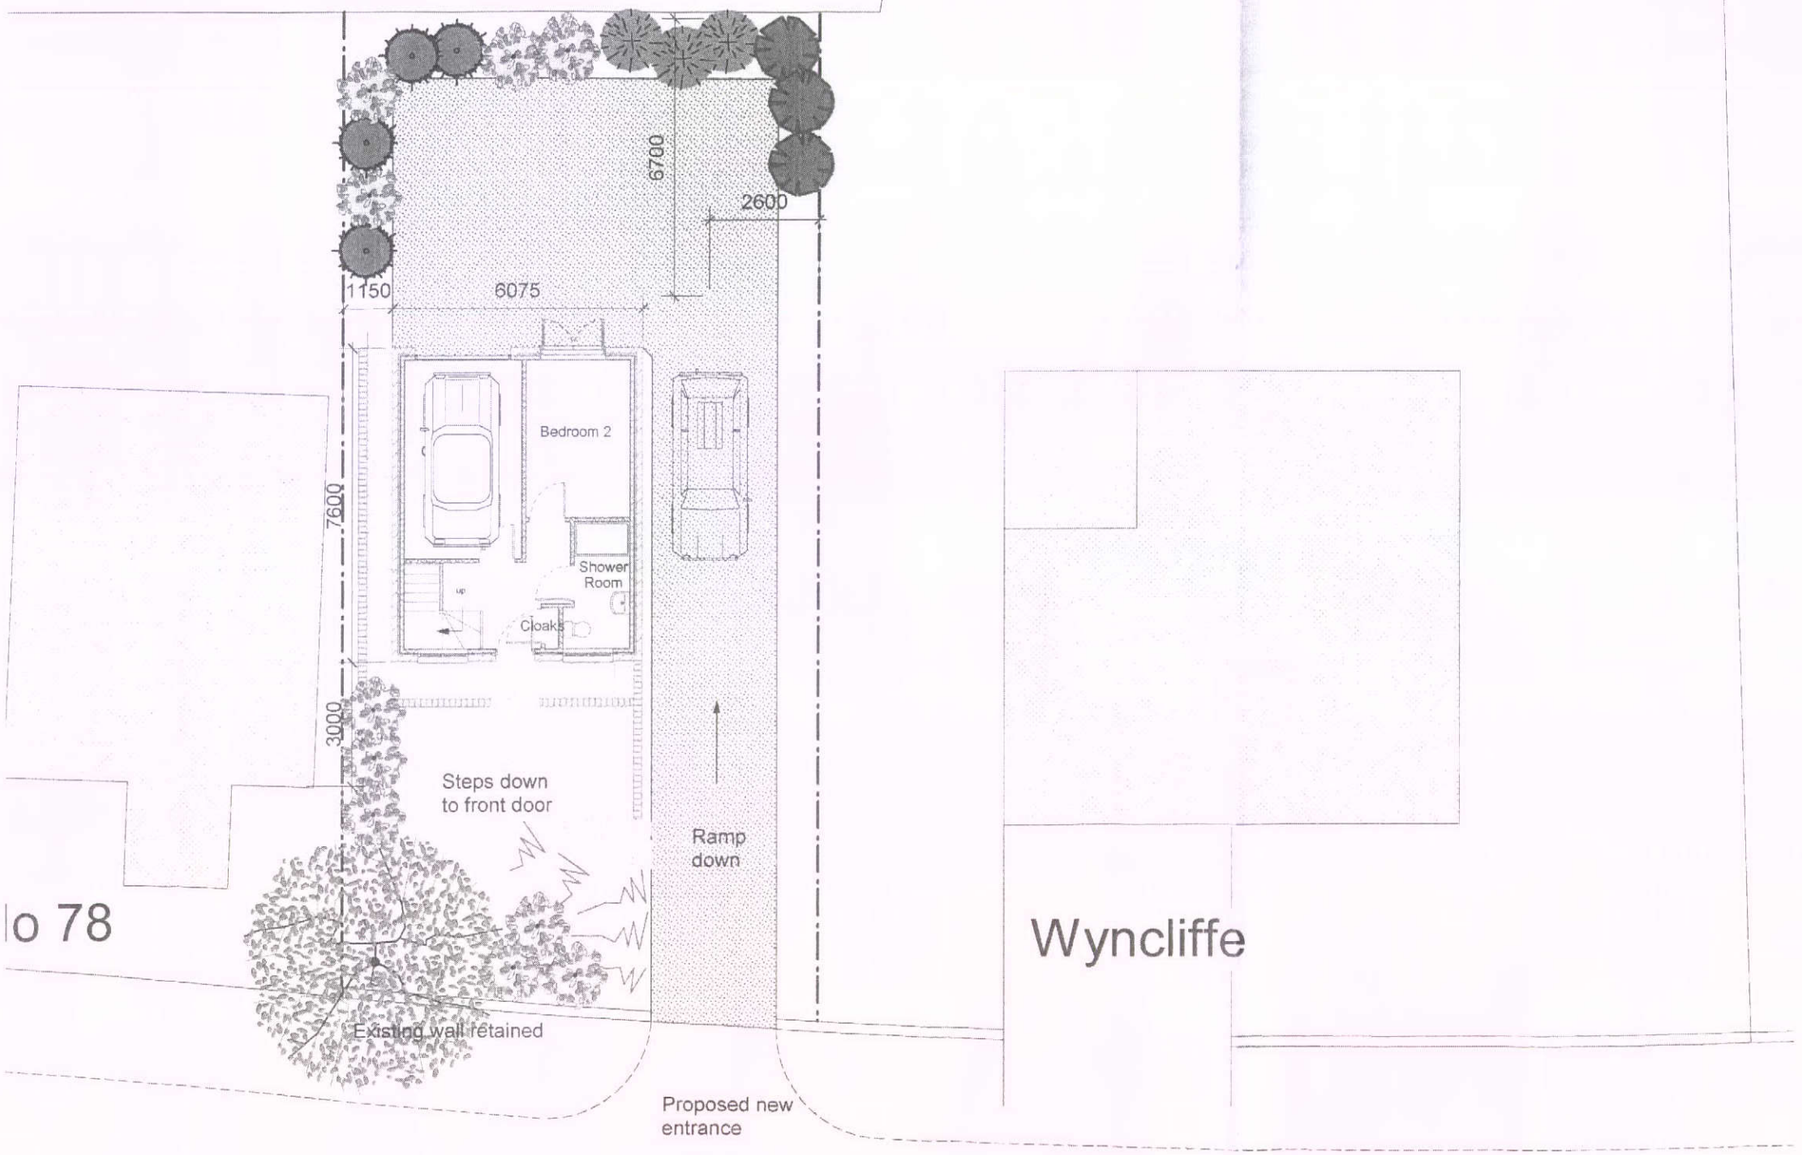

NOTES:

Randfield Associates take no responsibility for any dimensions obtained by scaling from this drawing. If no dimension is shown the recipient must ascertain the dimension specifically from the Architect or by site measurement. Supplying this drawing in digital form is solely for convenience and no reliance may be placed on digital data. All data must be checked against hard copy. Dimensions must be checked on site. Any discrepancies must be reported to the Architect immediately. This drawing is copyright of Randfield Associates.

REV:	DESCRIPTION:	DATE:
A	Boundary revised	21.01.03

HIGH PEAK BOROUGH COUNCIL
GLOSSOP SITE
26 FEB 2003
PLANS REQUIRED

HPK/2011/0016

COUNCIL
21 JAN 2011

HPK/2002/1000
REVISED PLANS

RANDFIELD associates
Saunders : King : Moran
CHARTERED ARCHITECTS
Forge Bank Studio
1a Longhurst Lane Marple Bridge Stockport SK6 5AE
Tel: 0161 427 8485 Fax: 0161 285 1069
e-mail: info@randfieldassociates.co.uk
web: www.randfieldassociates.co.uk
Planning & Design Consultants Interior Design Building Investigations & Surveys Historic & Listed Building Specialists

Client: Mrs T. Ross		
Job: New House Adjacent to Wyncliffe Cliffe Road Glossop		
Drawing: Proposed Site Plan		
Scale: 1:100	Date: Dec. 2002	Drawn: CF
Job No: 2322	Dwg. No: 01	Rev: B