NMA/2011/0001

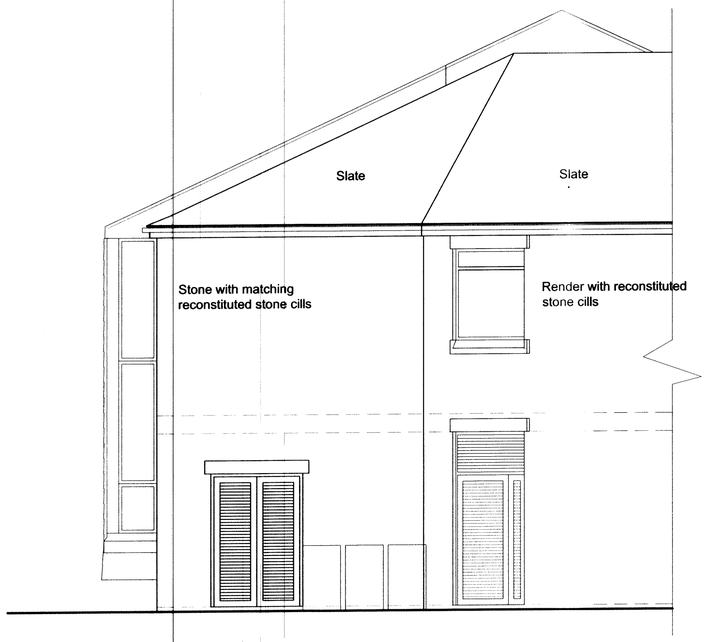

ElevationB

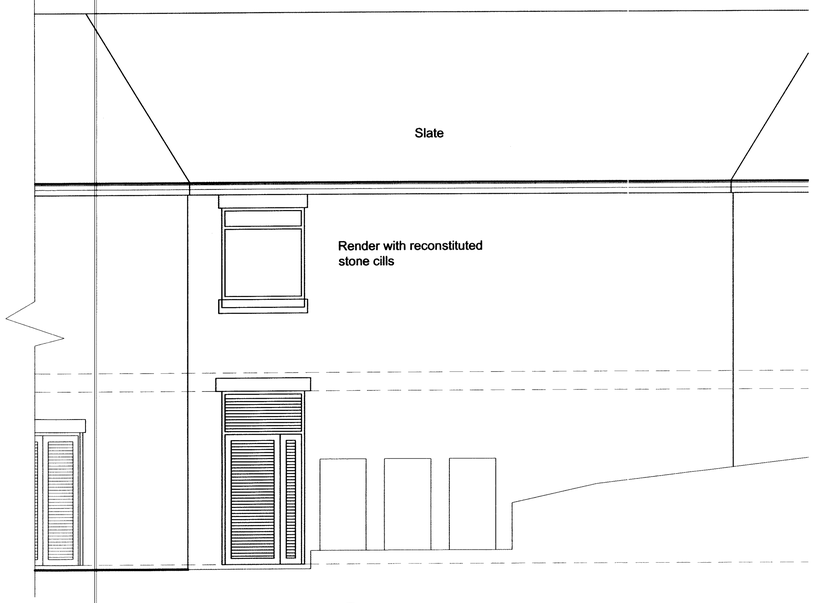

Elevation C

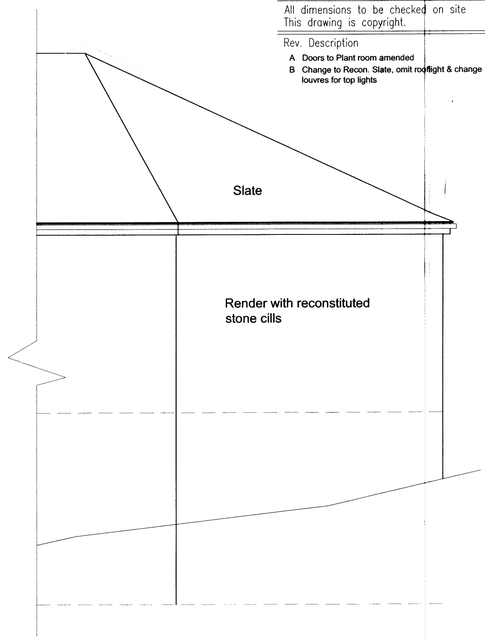

Elevation D

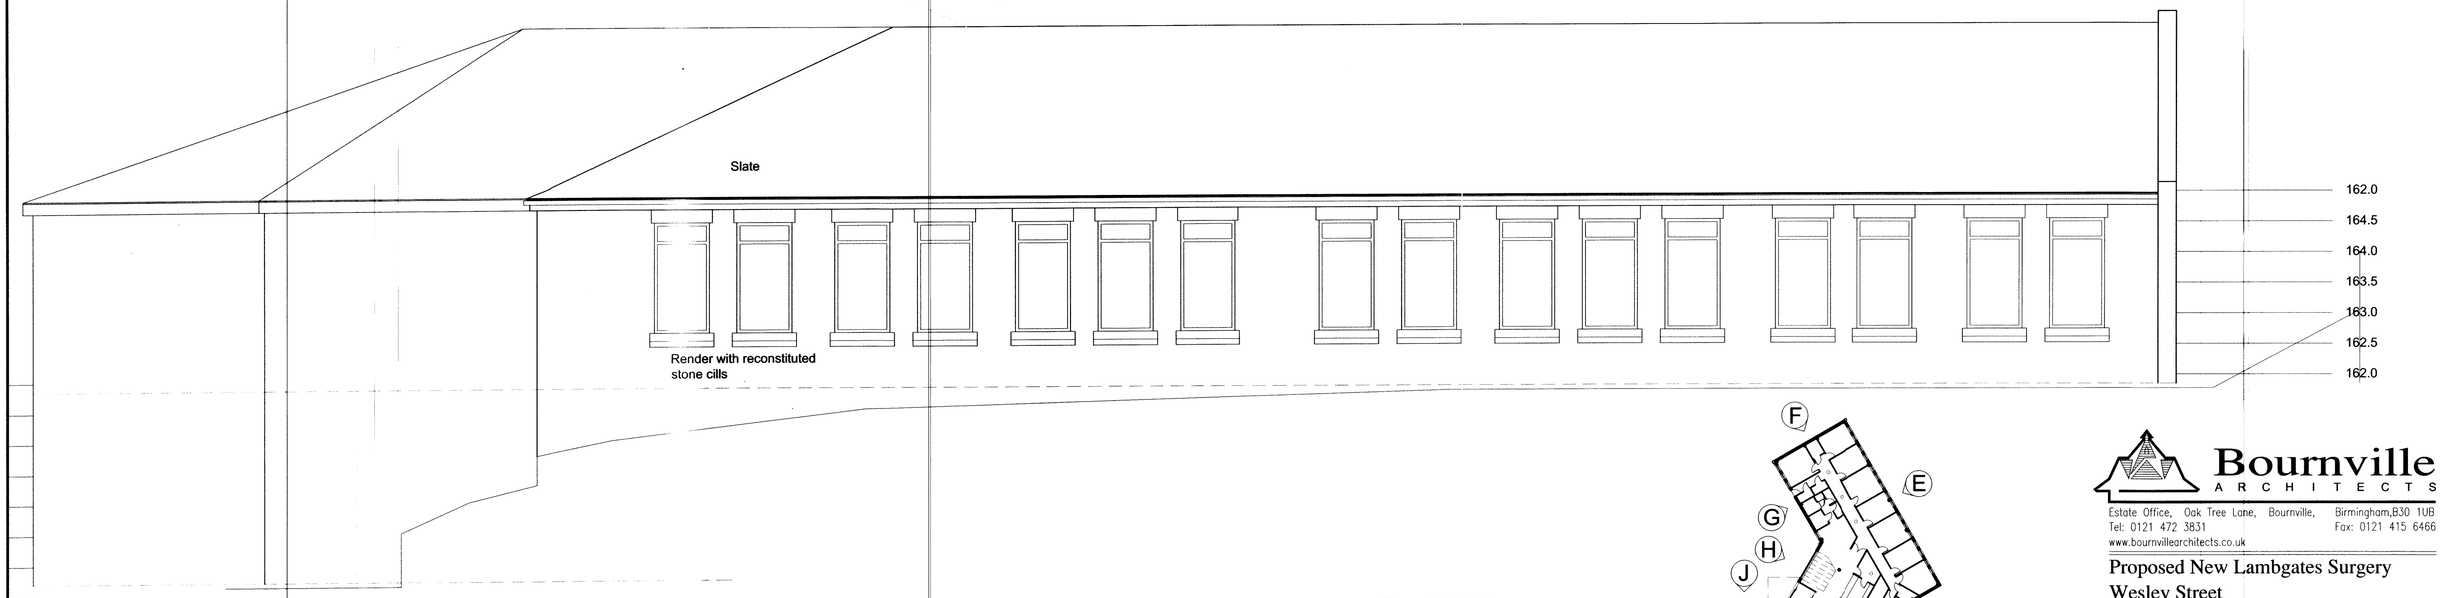

Elevation E

All dimensions to be checked on site Do Not Scale
This drawing is copyright.

Rev.	Description	Drawn	Chk	Date
A	Doors to Plant room amended	CAF	CAF	11.10.10
B	Change to Recon. Slate, omit rooflight & change louvres for top lights	CAF	CAF	02.12.10

RECEIVED
20 JAN 2011

Bournville ARCHITECTS
Estate Office, Oak Tree Lane, Bournville, Birmingham,B30 1UB
Tel: 0121 472 3831 Fax: 0121 415 6466
www.bournvillearchitects.co.uk

Proposed New Lambgates Surgery
Wesley Street
Hadfield

client
Peak Health Solutions Ltd.

dwg.title Elevations B, C, D and E

08-027/302 B (rev)	scale 1: 50	drawn
	date 0710	checked tv

Plot File: 08-027- Plot Date: