NMA/2011/0001

All dimensions to be checked on site Do Not Scale
This drawing is copyright.

Rev.	Description	Drawn	Chk	Date
A	Sunpipes added, staff entrance door glazed	CAF	CAF	21.09.10
B	Change to Recon. Slate, omit rooflight for sunpipes & change louvres for top lights	CAF	CAF	02.12.10
C	Rm 2.01 Main Entrance Doors amended	CAF	CAF	08.12.10

RECEIVED
28 JAN 2011

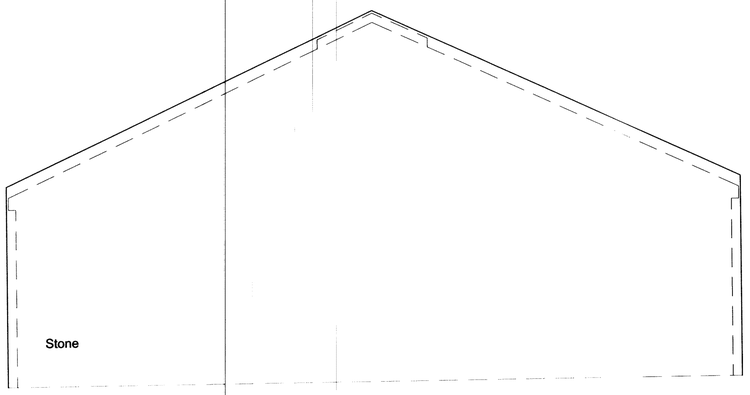

ELEVATION F

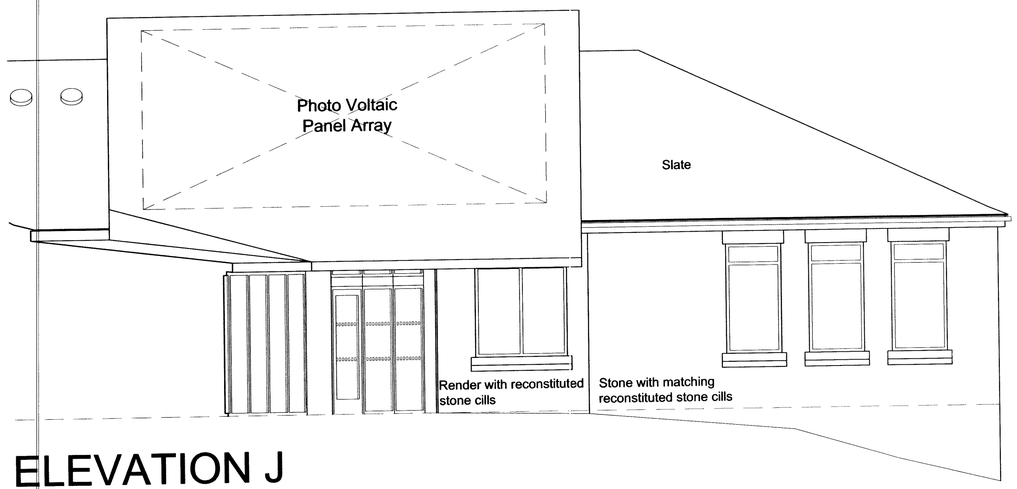

ELEVATION J

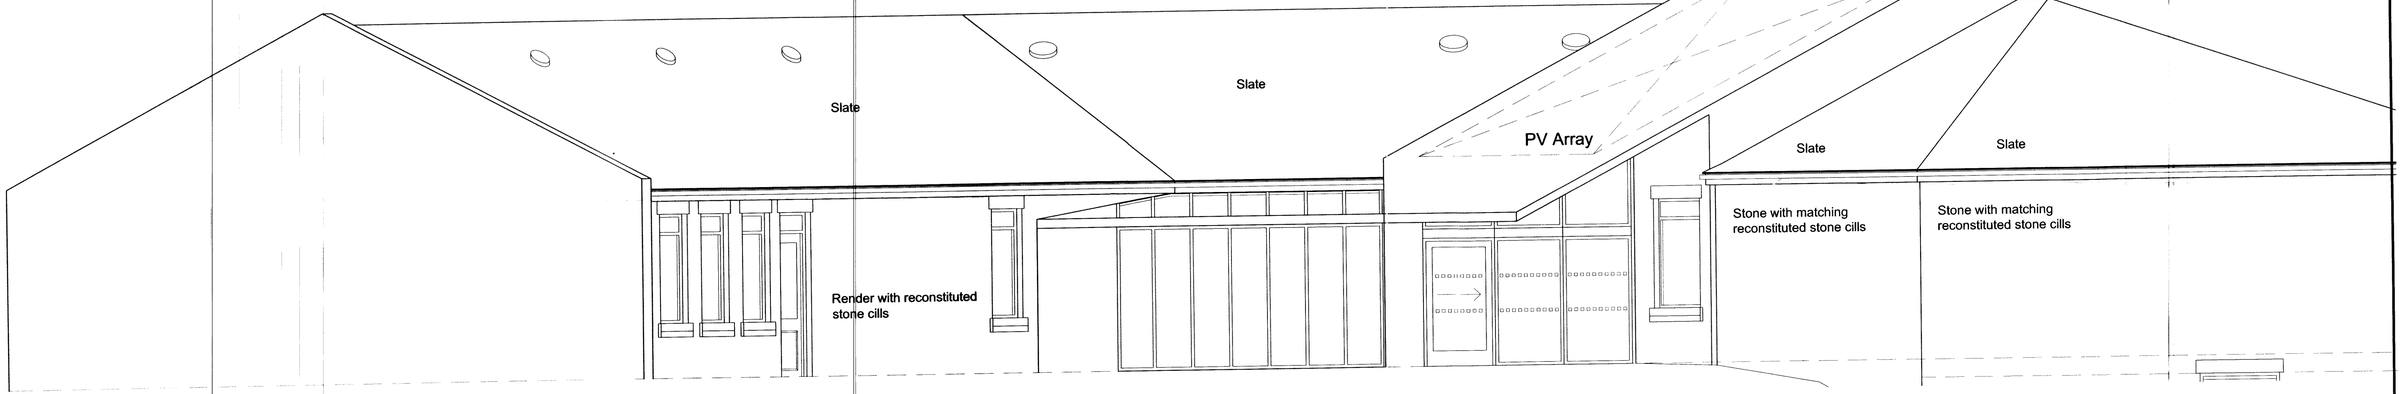

ELEVATION H

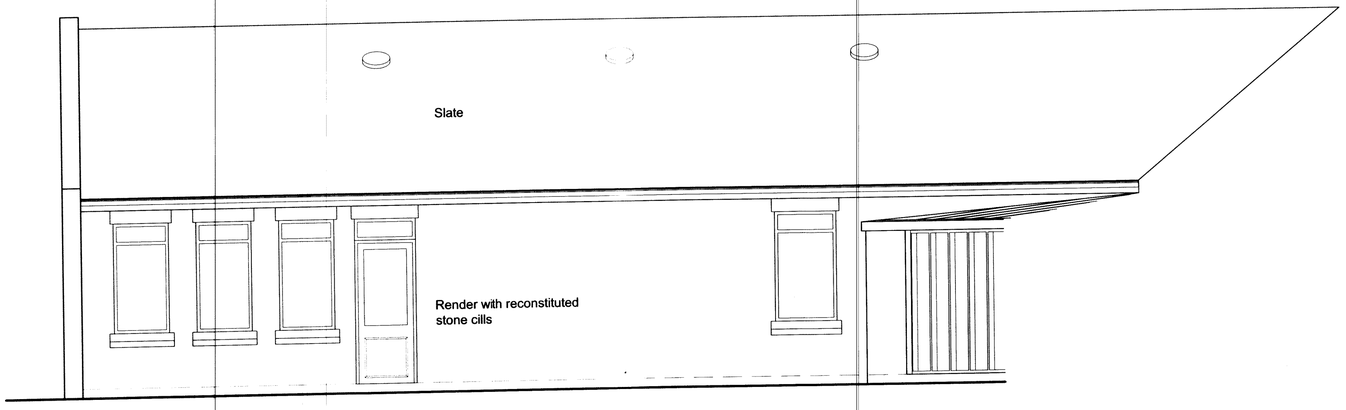

ELEVATION G

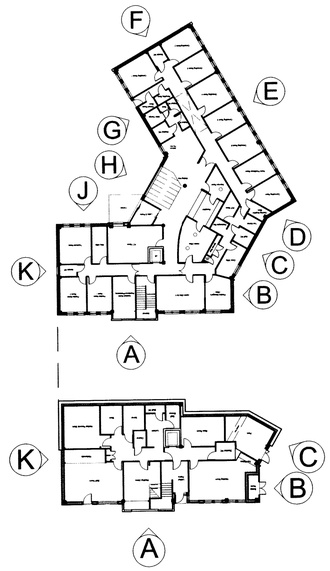

Bournville
ARCHITECTS
Estate Office, Oak Tree Lane, Bournville, Birmingham,B30 1UB
Tel: 0121 472 3831 Fax: 0121 415 6466
www.bournvillearchitects.co.uk

Proposed New Lambgates Surgery
Wesley Street
Hadfield

client
Peak Health Solutions Ltd.

dwg.title Elevations F, G, H and J

rev	scale 1: 50	drawn
08-027/303 C	date 0710	checked tv

Plot File: 08–027– Plot Date: