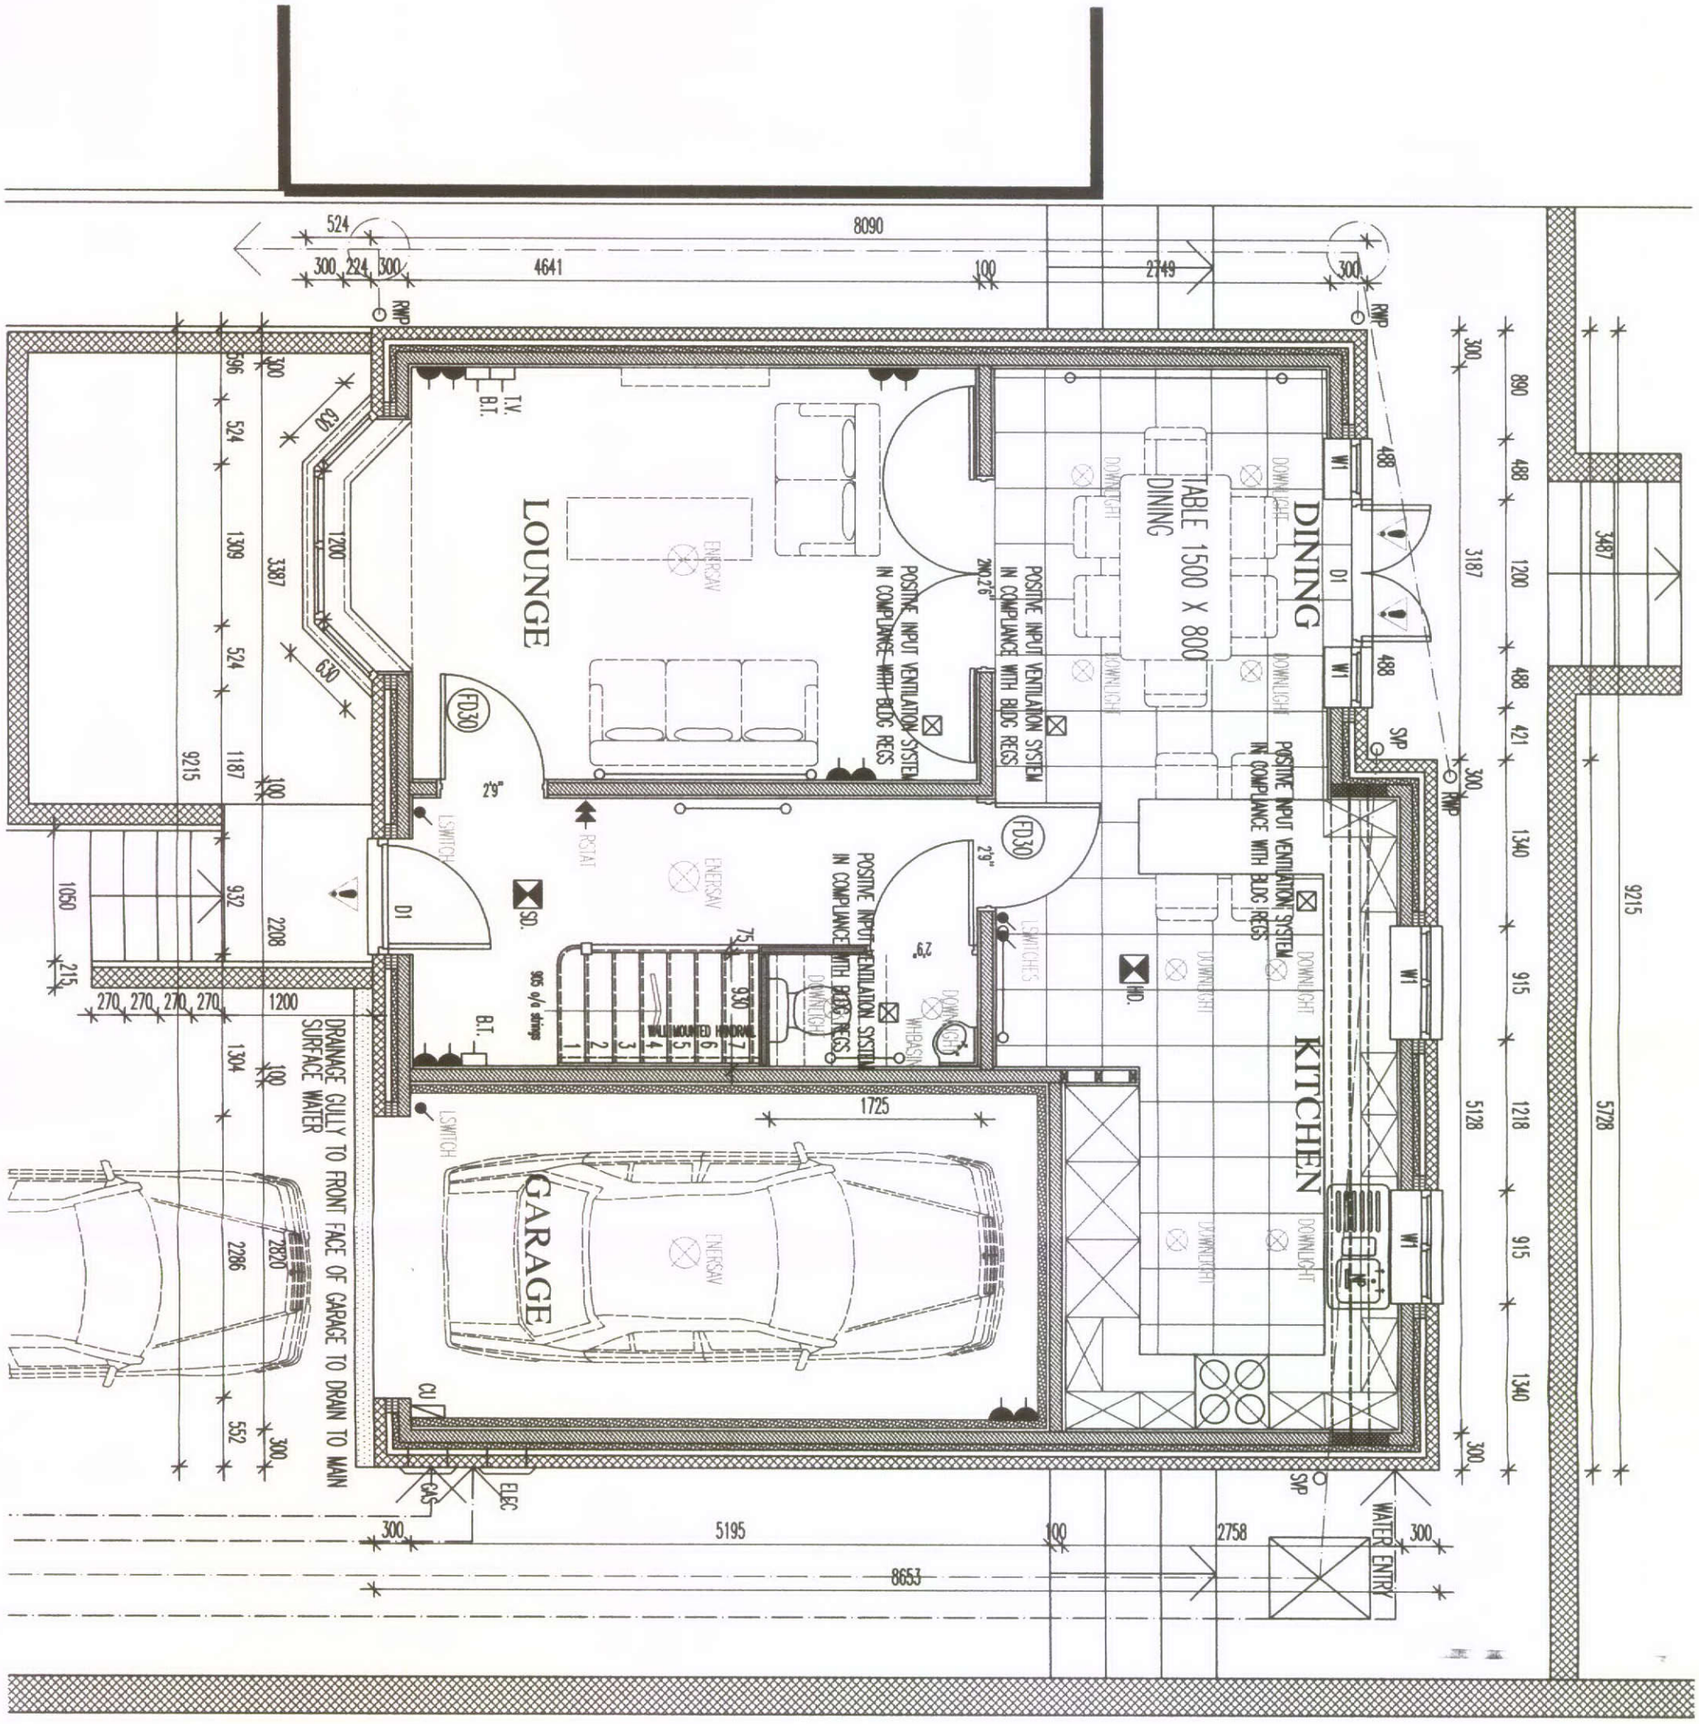


27 JAN 2011

GROUND FLOOR 1:50
LAND TO REAR OF 14 LEEK RD

©THIS DRAWING AND THE BUILDING WORKS DEPICTED ARE THE COPYRIGHT OF AJS ARCHITECTURE AND MAY NOT BE REPRODUCED OR AMENDED EXCEPT BY WRITTEN PERMISSION. NO LIABILITY WILL BE ACCEPTED FOR AMENDMENTS MADE BY OTHER PERSONS. - DO NOT SCALE OFF DRAWING, CONFIRM ALL DIMS ON SITE

A.J.S ARCHITECTURE
32 carr road.
buxton.
derbyshire.
sk17 6wf.
h: 01298 26062
m: 07794 400237

DATE: JAN 11 | 1:50 | CHECKED: | DRAWN:

DWG: PROPOSED
LAND TO REAR OF 14 LEEK RD
BUXTON

REVISIONS:

NMA/2011/0002

PROPOSED 03

REAR 14 LEEK RD