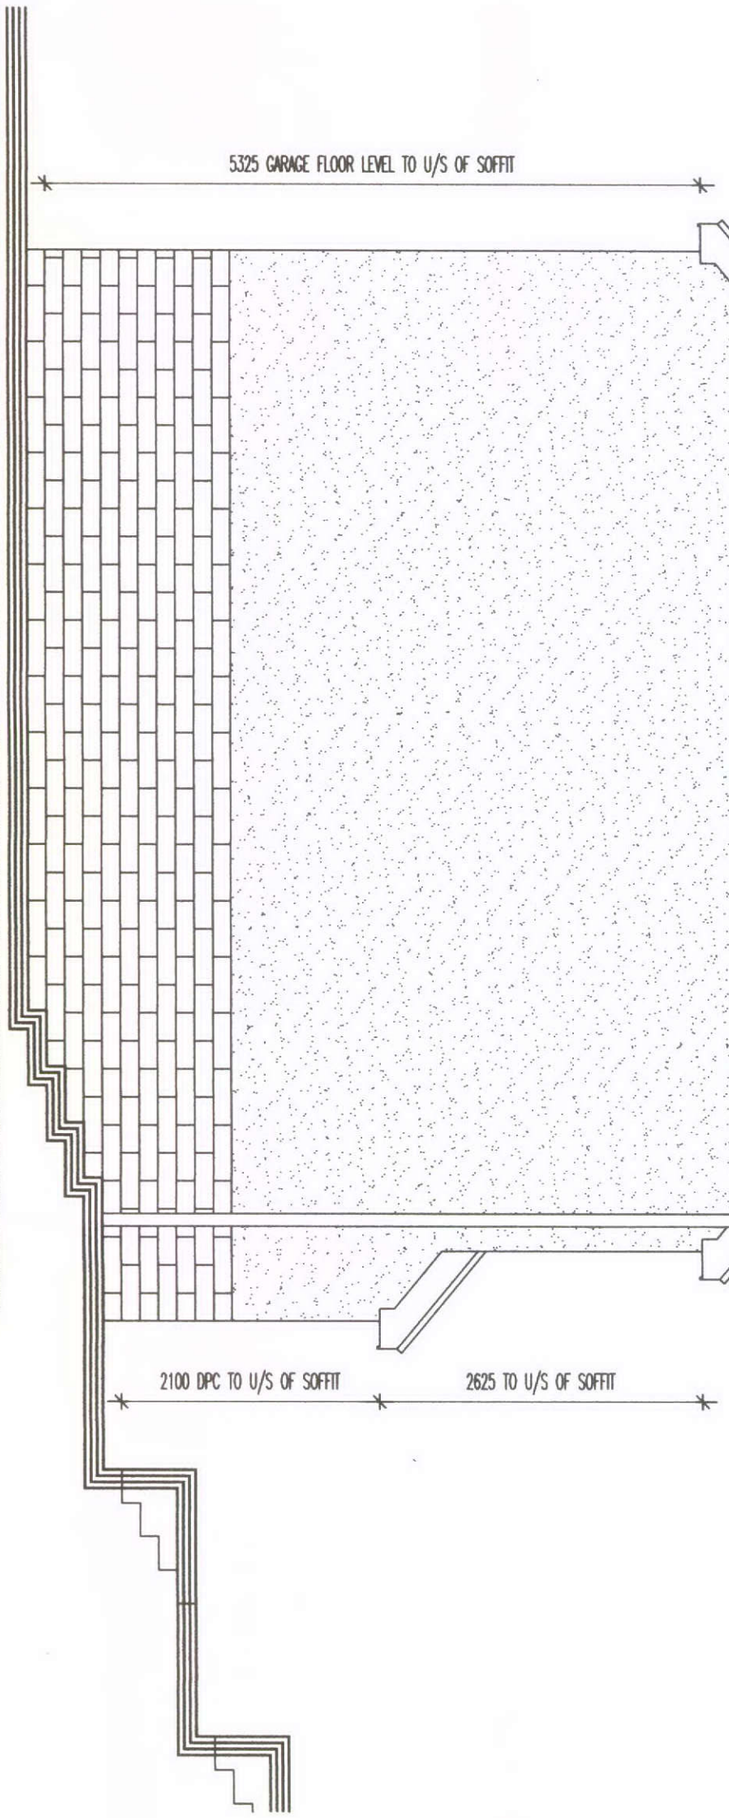


DWELLING IS TO BE CONSTRUCTED WITH BLOCK CAVITY BLOCK CONSTRUCTION WITH 7N HEMELITE BLOCK INTERNALLY AND 7N SOLIDS EXTERNALLY TO RENDERED AREAS. CAVITY TO BE PARTIAL FILL. EXTERNAL ELEVATIONS TO HAVE ARTIFICIAL STONE (BRADSTONE BUFF) UPTO 900mm ABOVE THE MAIN HOUSE FLOOR LEVEL WITH 2 PACK SMOOTH RENDER FINISH ABOVE - COLOUR TO BE AGREED WITH SAMPLE TO HPBC PLANNING.

ROOF IS TO BE ATTIC TRUSS CONSTRUCTION WITH PLASTIC BARGE AND SOFFIT BOARDS (SWISH PRODUCTS OR SIMILAR APPROVED) IN WHITE WITH CONTRASTING RAINWATER GOODS IN BLACK PLASTIC. ROOF COVERINGS TO BE EITHER ETERNIT 'SLATES' TO MATCH ADJACENT PROPERTY OR NATURAL BLUE GREY SLATES AS APPROVED - ALL SAMPLES TO BE APPROVED BY HPBC PLANNING.

ALL WINDOWS ARE TO WHITE UPVC WITH OPENING CASEMENTS AS SHOWN. ALL DOUBLE GLAZED CASEMENTS ARE TO BE MIN LOW'E' ARGON SOFT COAT WITH 'U' VALUE OF 1.2. WINDOWS TO REAR ELEVATIONS AT FIRST FLOOR AND ABOVE ARE ALL TO BE OBSCURE GLAZED. ROOFLIGHTS ARE ALL TO BE FROM THE VELUX RANGE - GGL S08 AND GGL M04


ALL EXTERNAL RAILINGS ARE TO CIRCULAR SECTION STEEL WITH 2 COATS OF UNDERCOAT AND 2 COATS OF GLOSS BLACK TO FINISH. (ALLOW FOR MAX OPENINGS OF 99mm)

27 JAN 2011

SIDE ELEVATION 1:50
LAND TO REAR OF 14 LEEK RD

©THIS DRAWING AND THE BUILDING WORKS DEPICTED ARE THE COPYRIGHT OF AJS ARCHITECTURE AND MAY NOT BE REPRODUCED OR AMENDED EXCEPT BY WRITTEN PERMISSION. NO LIABILITY WILL BE ACCEPTED FOR AMENDMENTS MADE BY OTHER PERSONS. - DO NOT SCALE OFF DRAWING, CONFIRM ALL DIMS ON SITE

A.J.S ARCHITECTURE

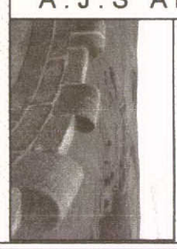

32 carr road.
buxton.
derbyshire.
sk17 6wf.

h: 01298 26062
m: 07794 400237

1:50 | CHECKED:
DATE: JAN 11 | DRAWN:

DWG: PROPOSED
LAND TO REAR OF 14 LEEK RD
BUXTON

REVISIONS:

NMA/2011/0002

PROPOSED 13
REAR 14 LEEK RD