HPK/2011/0015

PROPOSED FRONT ELEVATION



EXISTING SIDE (NORTH) ELEVATION

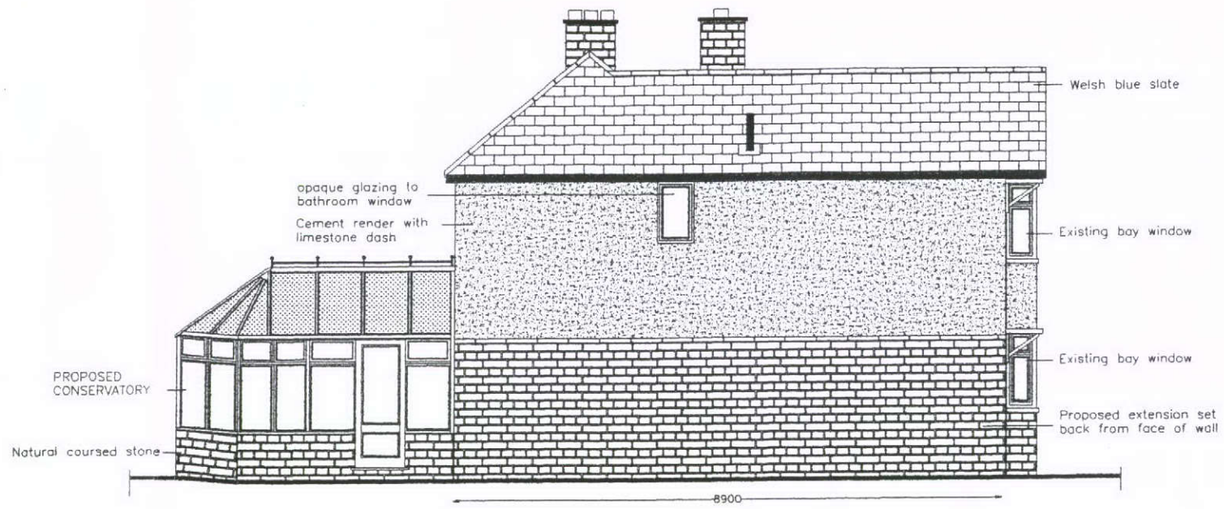

EXISTING REAR ELEVATION



EXISTING SIDE (SOUTH) ELEVATION



HIGH PEAK BOROUGH COUNCIL
GLOSSOP SITE
RECEIVED
28 JAN 2011
FILE REF
REPLY REQUIRED

SCALE 1:100

DRAWING NO. 07