HPK/2011/0015

EXISTING GROUND FLOOR PLAN

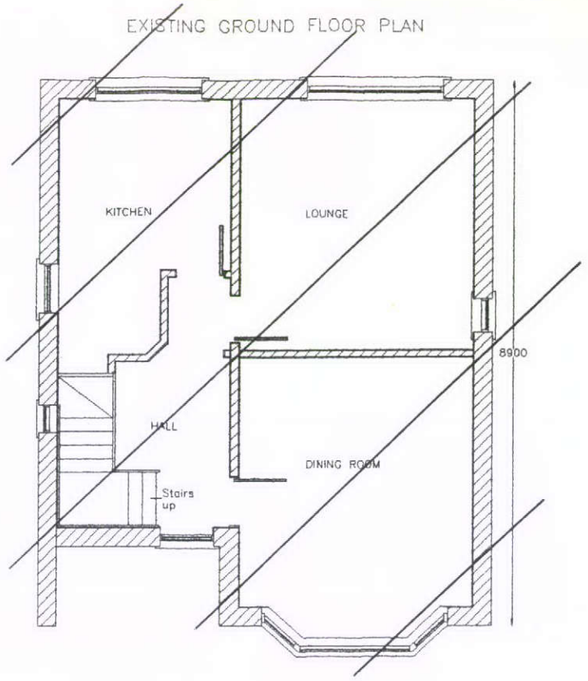

EXISTING FIRST FLOOR PLAN

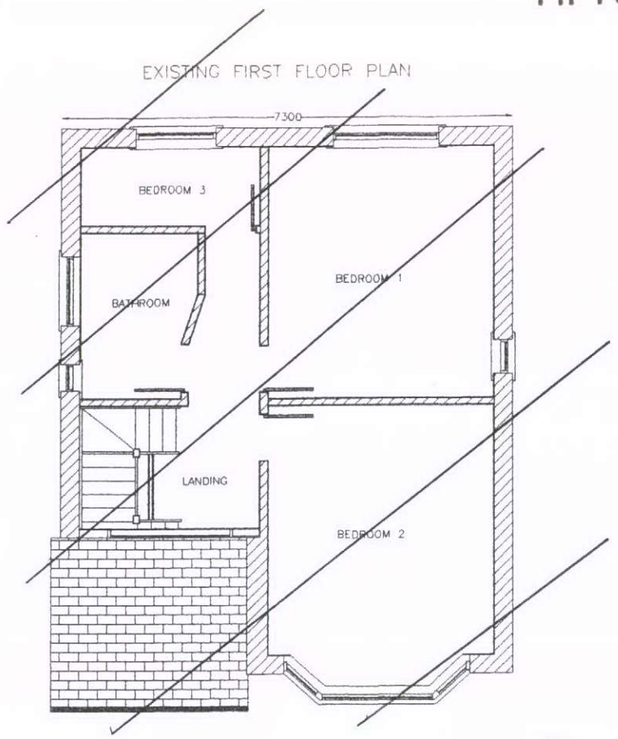

EXISTING GROUND FLOOR PLAN

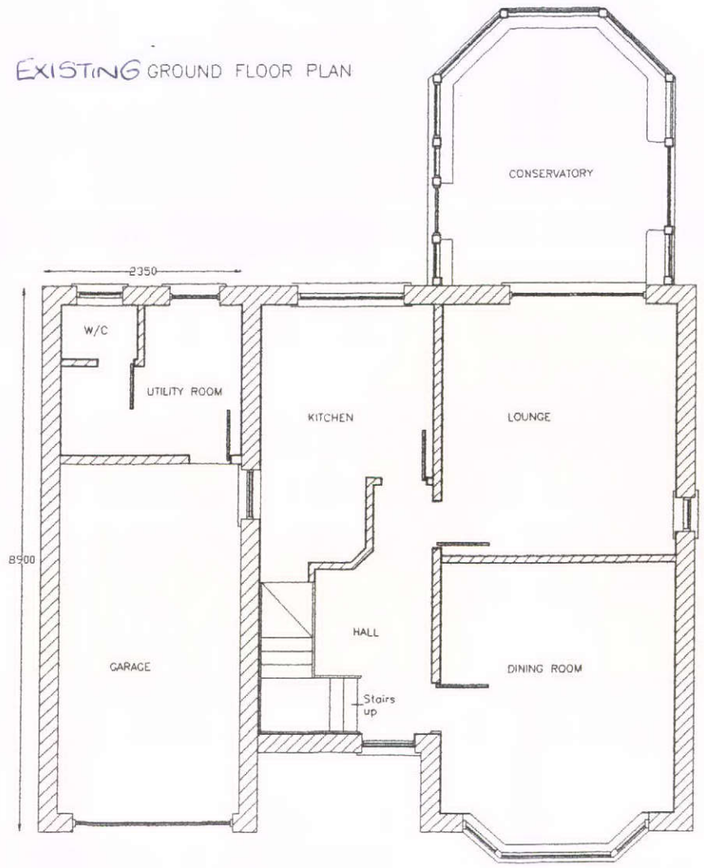

~~PROPOSED~~ FIRST FLOOR PLAN

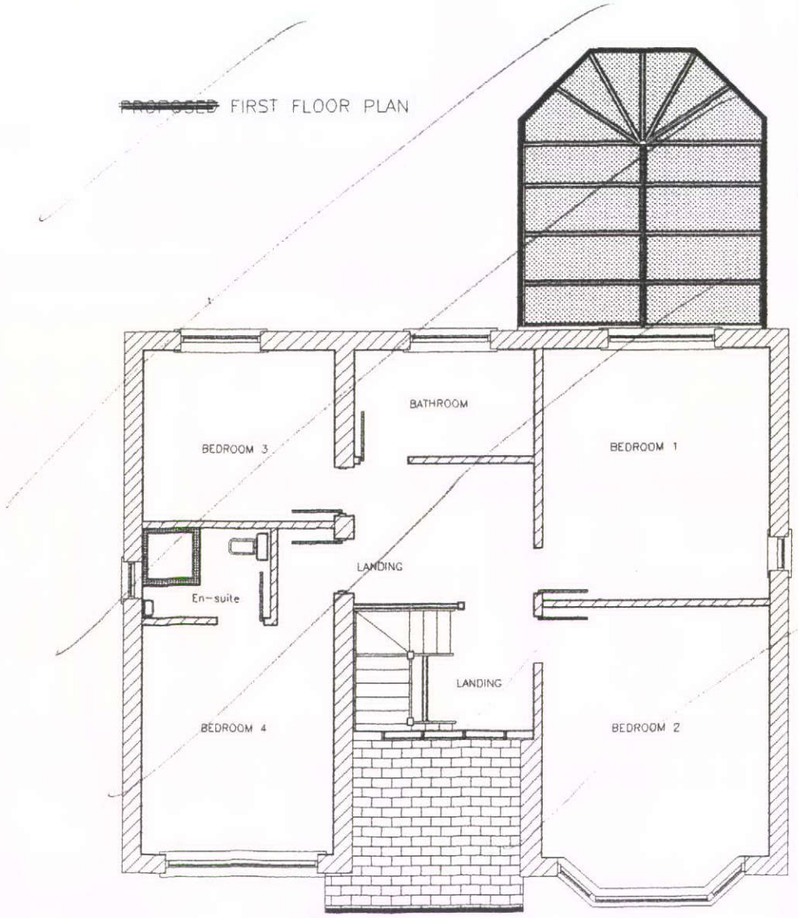

20 JAN 2011
FILED
REPLY REQUIRED

SCALE 1:100

DRAWING NO. 04