Jan 2011 Dig No 2 Plans of proposed detached garage to No 19 Mosley Road.

HPK/2011/0015

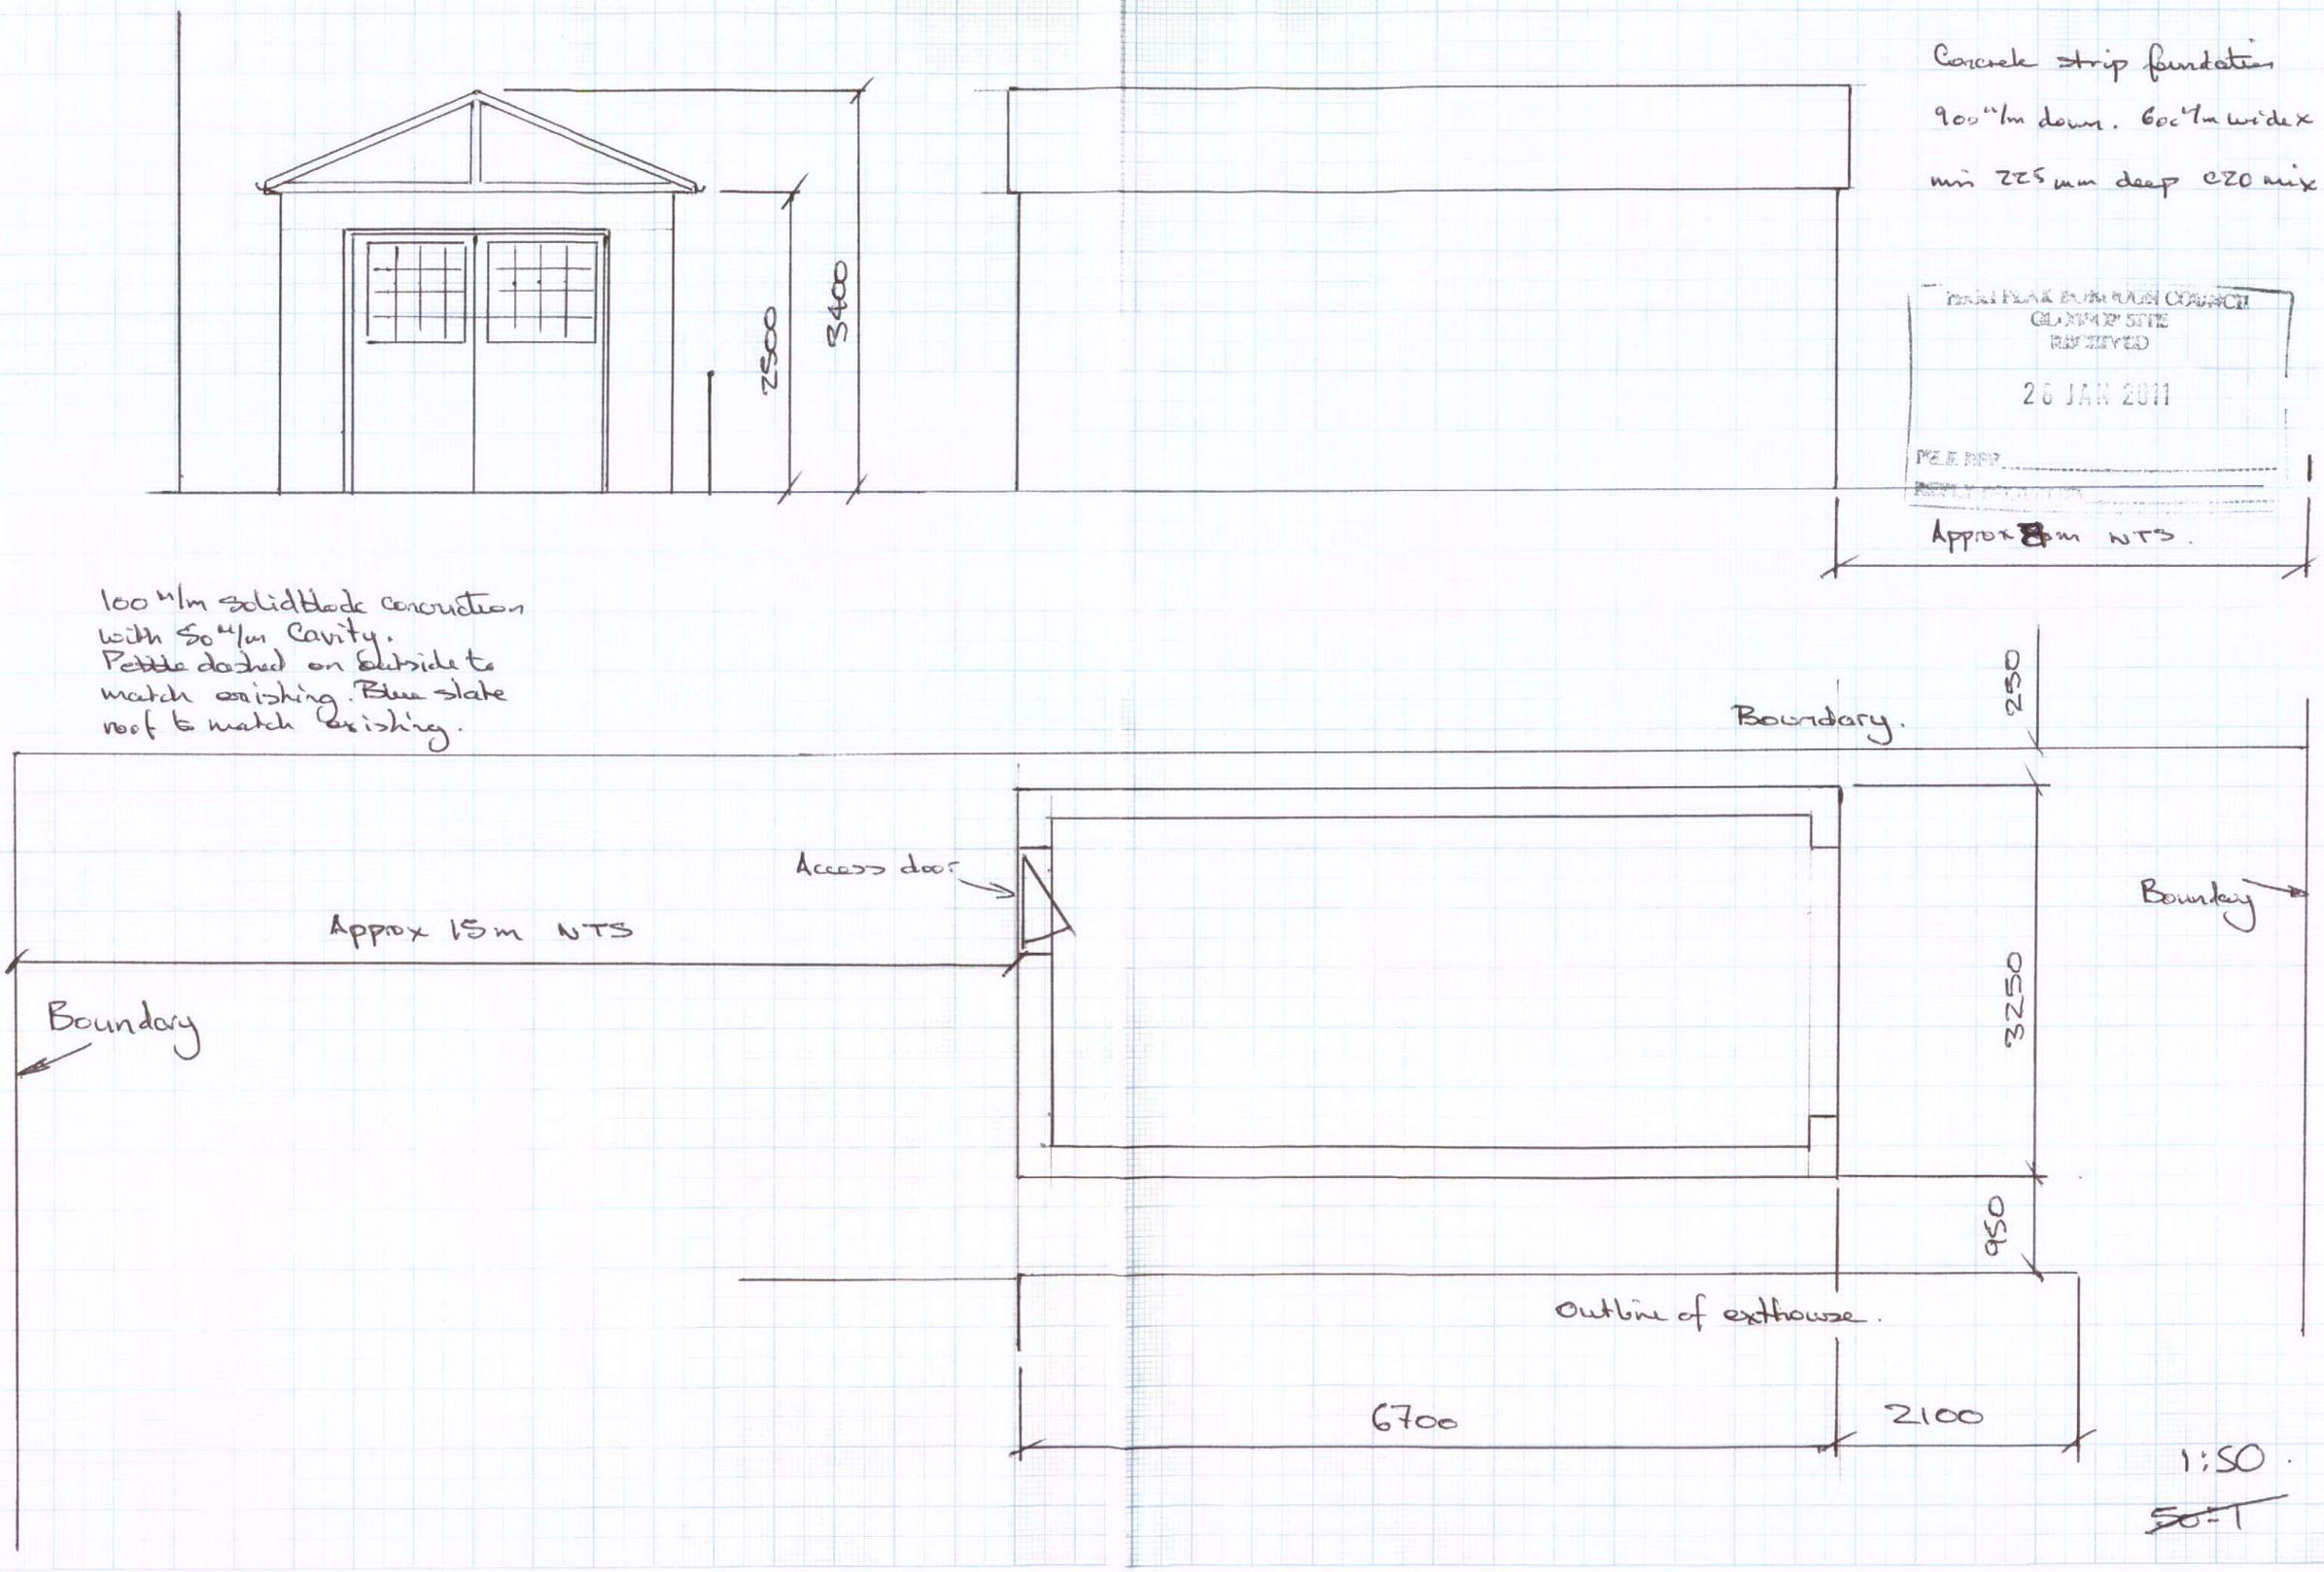

HIGH PEAK BOROUGH COUNCIL
GLOSSOP SITE
RECEIVED
26 JAN 2011
FILE REF
REPLY REQUIRED