HPK/2011/0015

EXISTING GROUND FLOOR PLAN

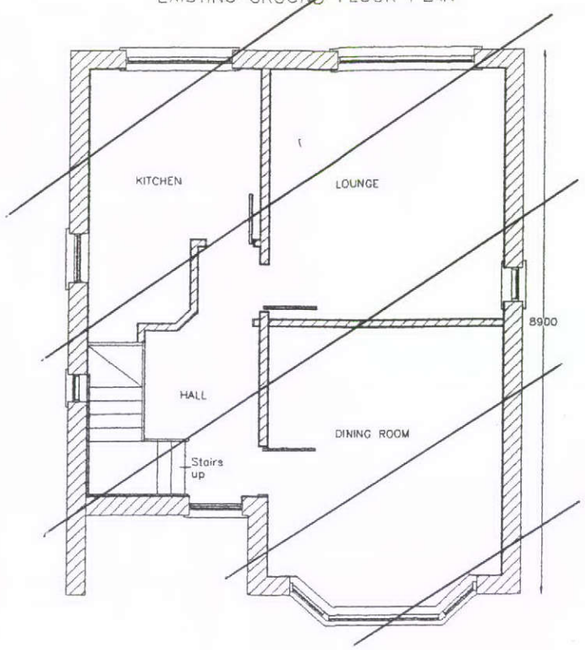

EXISTING FIRST FLOOR PLAN

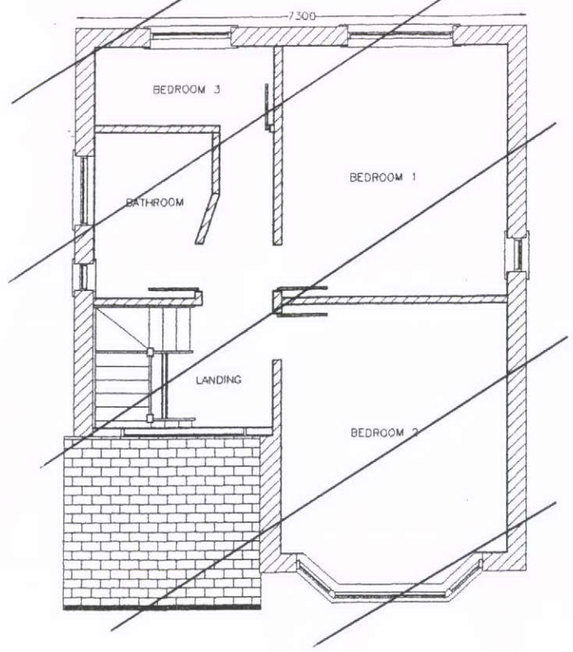

PROPOSED GROUND FLOOR PLAN

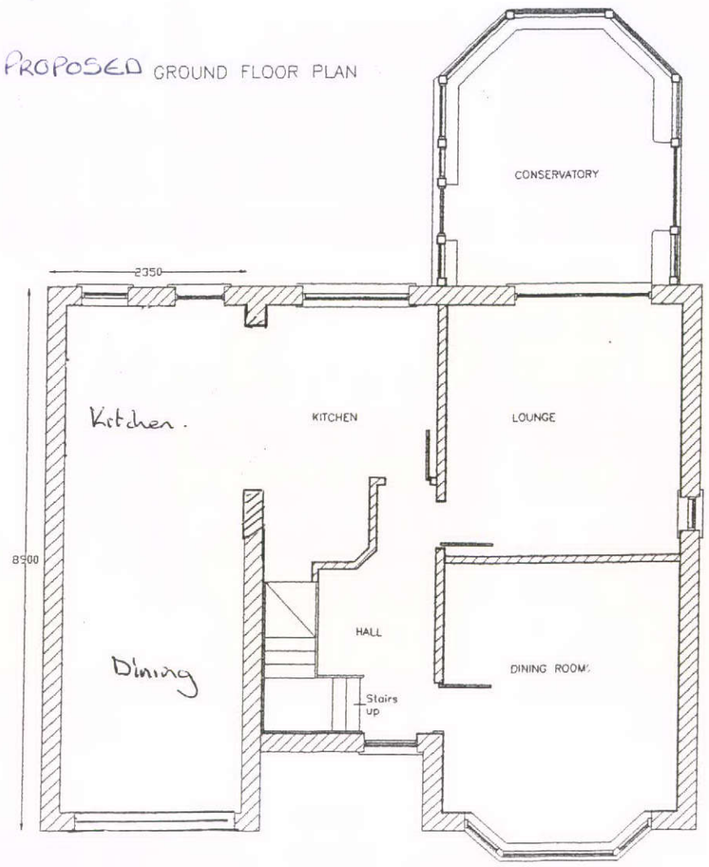

~~PROPOSED~~ FIRST FLOOR PLAN

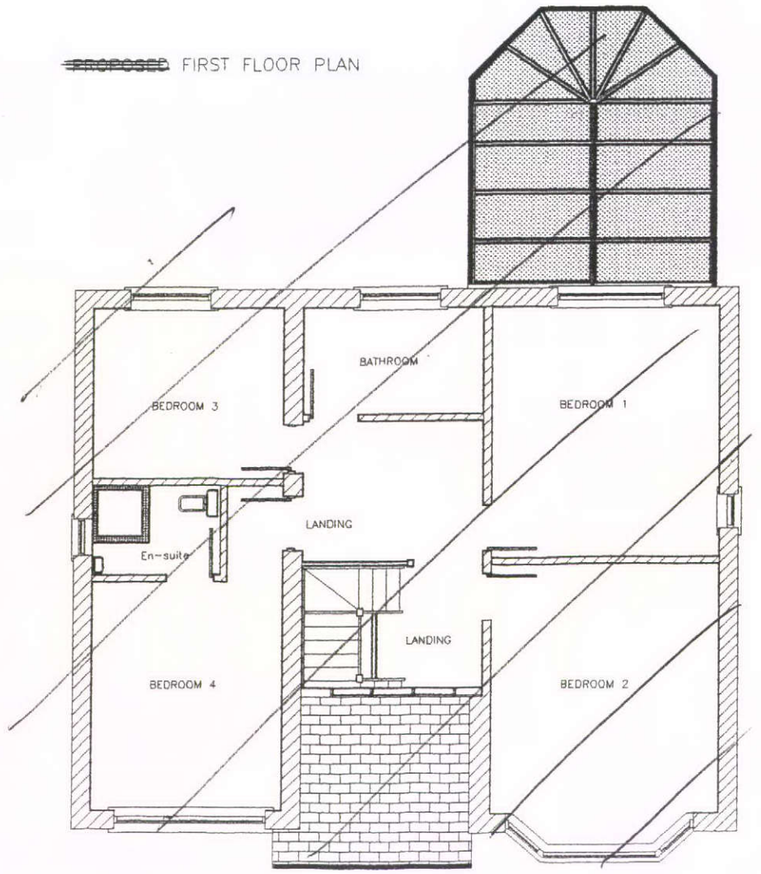

HARTFLAX BOROUGH COUNCIL
GLOSPOP SITE
RECEIVED
26 JAN 2011
FILE REF
REPLY REQUIRED

SCALE 1:100

DRAWING NO. 06