EXISTING FIRST FLOOR PLAN

HPK/2011/0031

28 JAN 2011

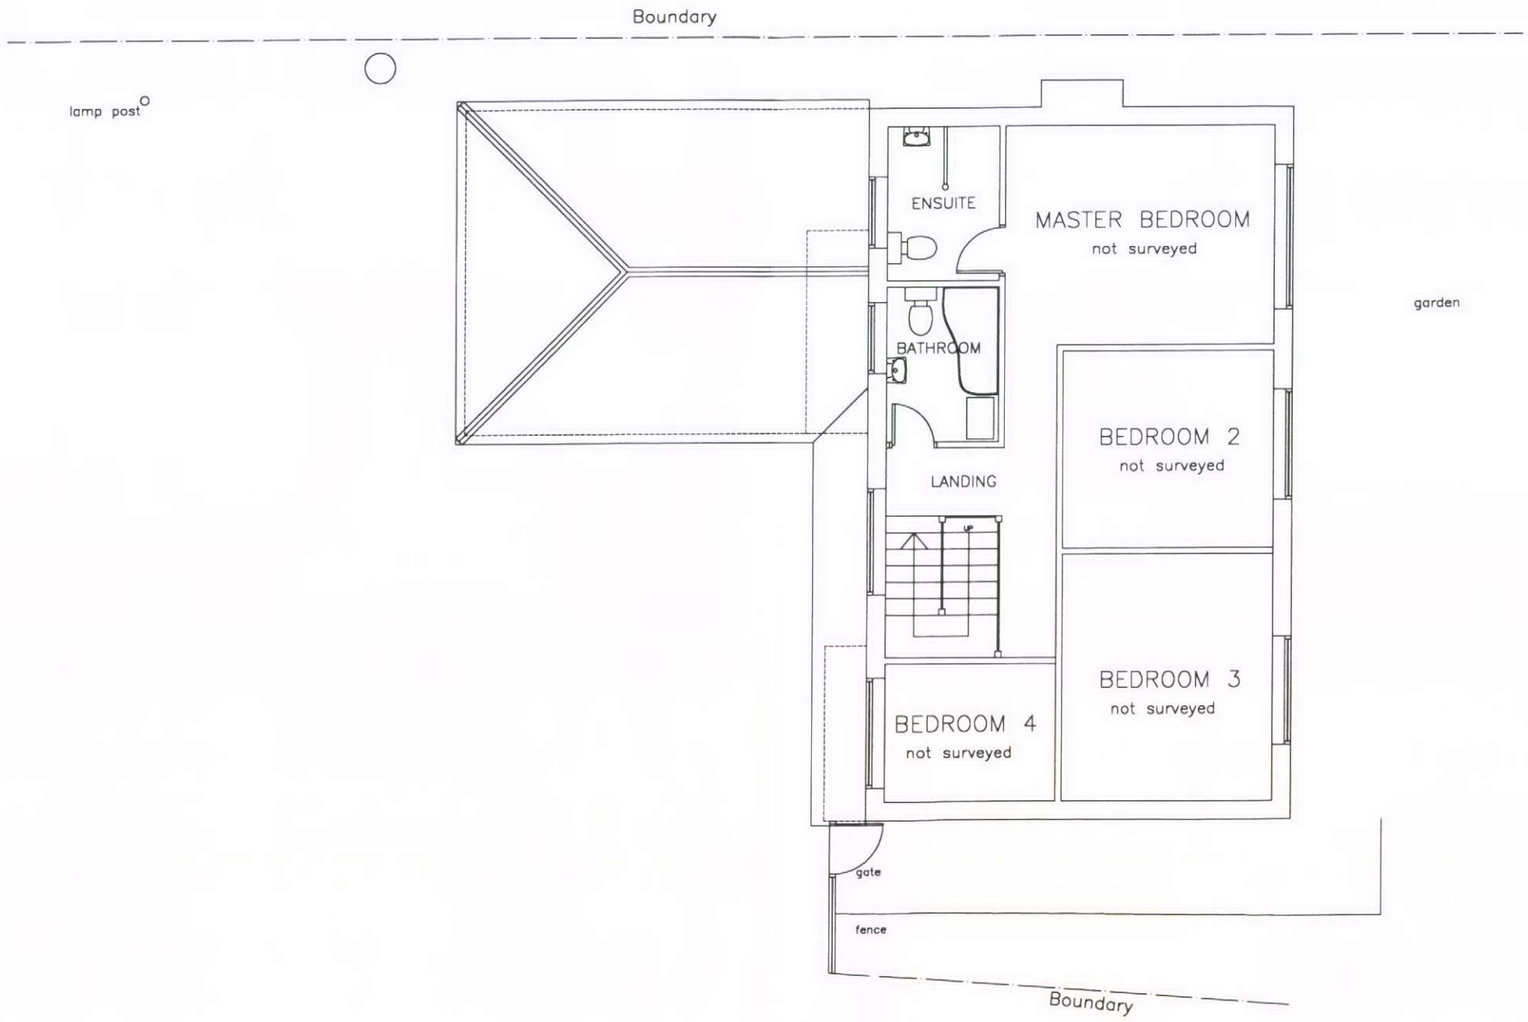

03

38 ASH GROVE, CHINLEY, HIGH PEAK, SK23 6BQ.

SCALE 1:100 DATE: OCTOBER 2010