EXISTING GROUND FLOOR PLAN

HPK/2011/0031

RECEIVED
28 JAN 2011

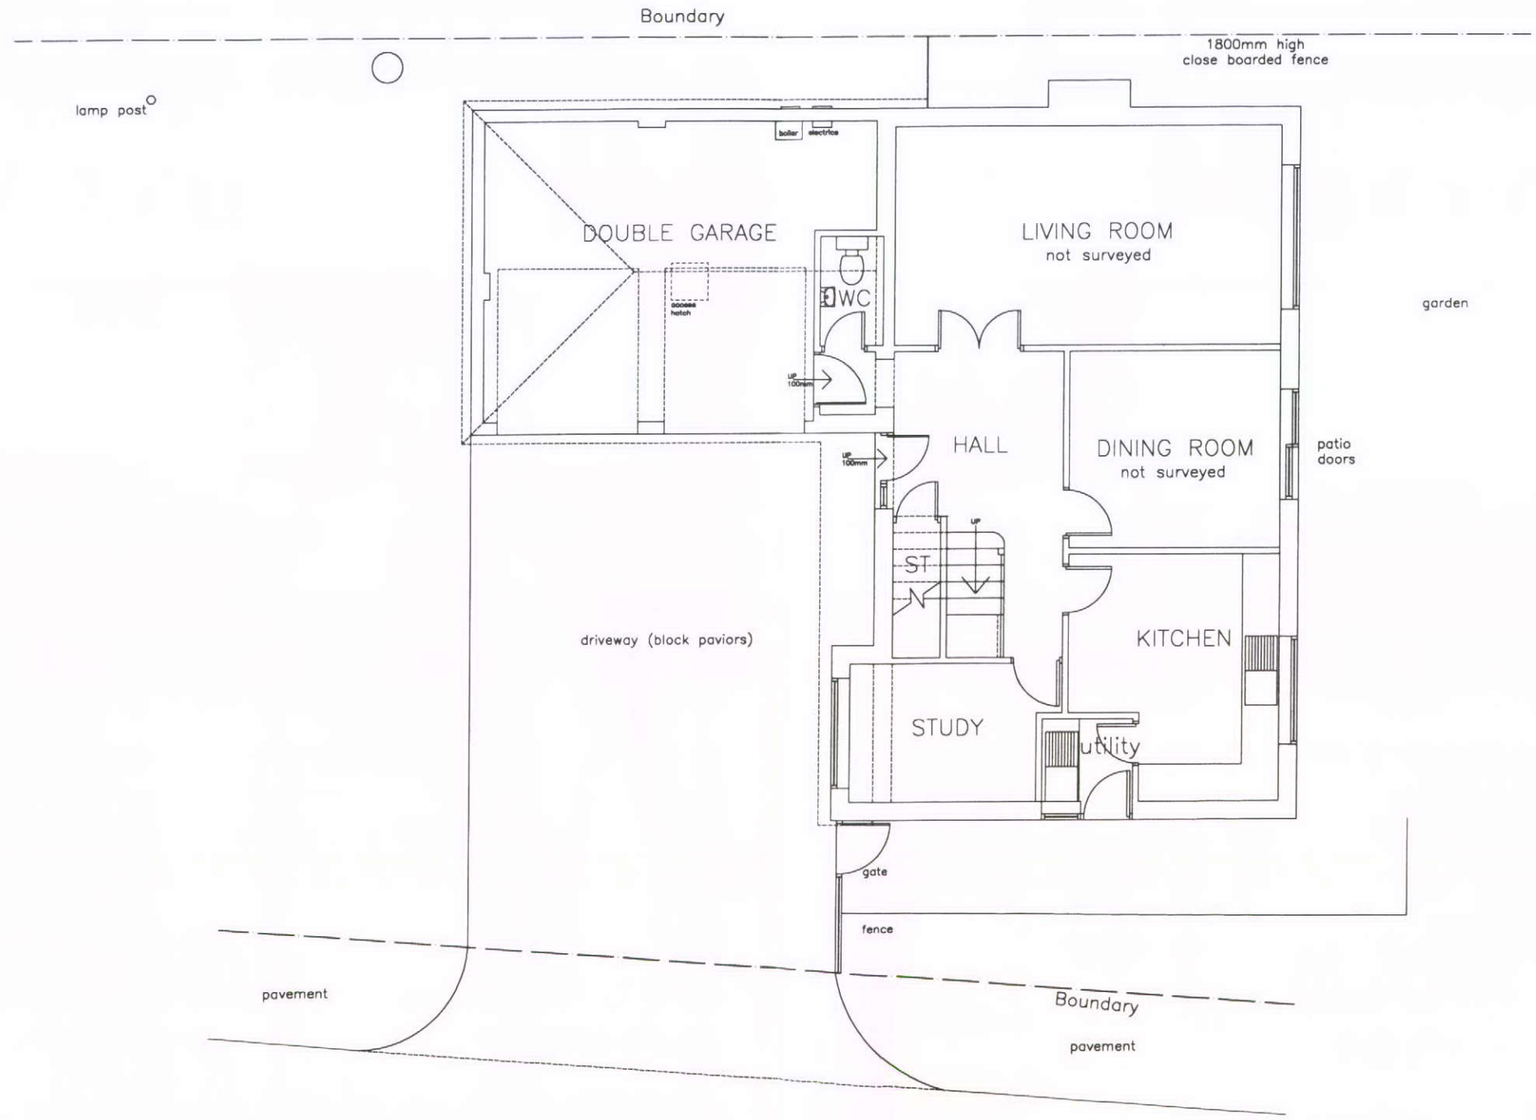

02

38 ASH GROVE, CHINLEY, HIGH PEAK, SK23 6BQ.

SCALE 1:100 DATE:OCTOBER 2010