HPK/2011/0031

RECEIVED
28 JAN 2011

EXISTING SIDE ELEVATION

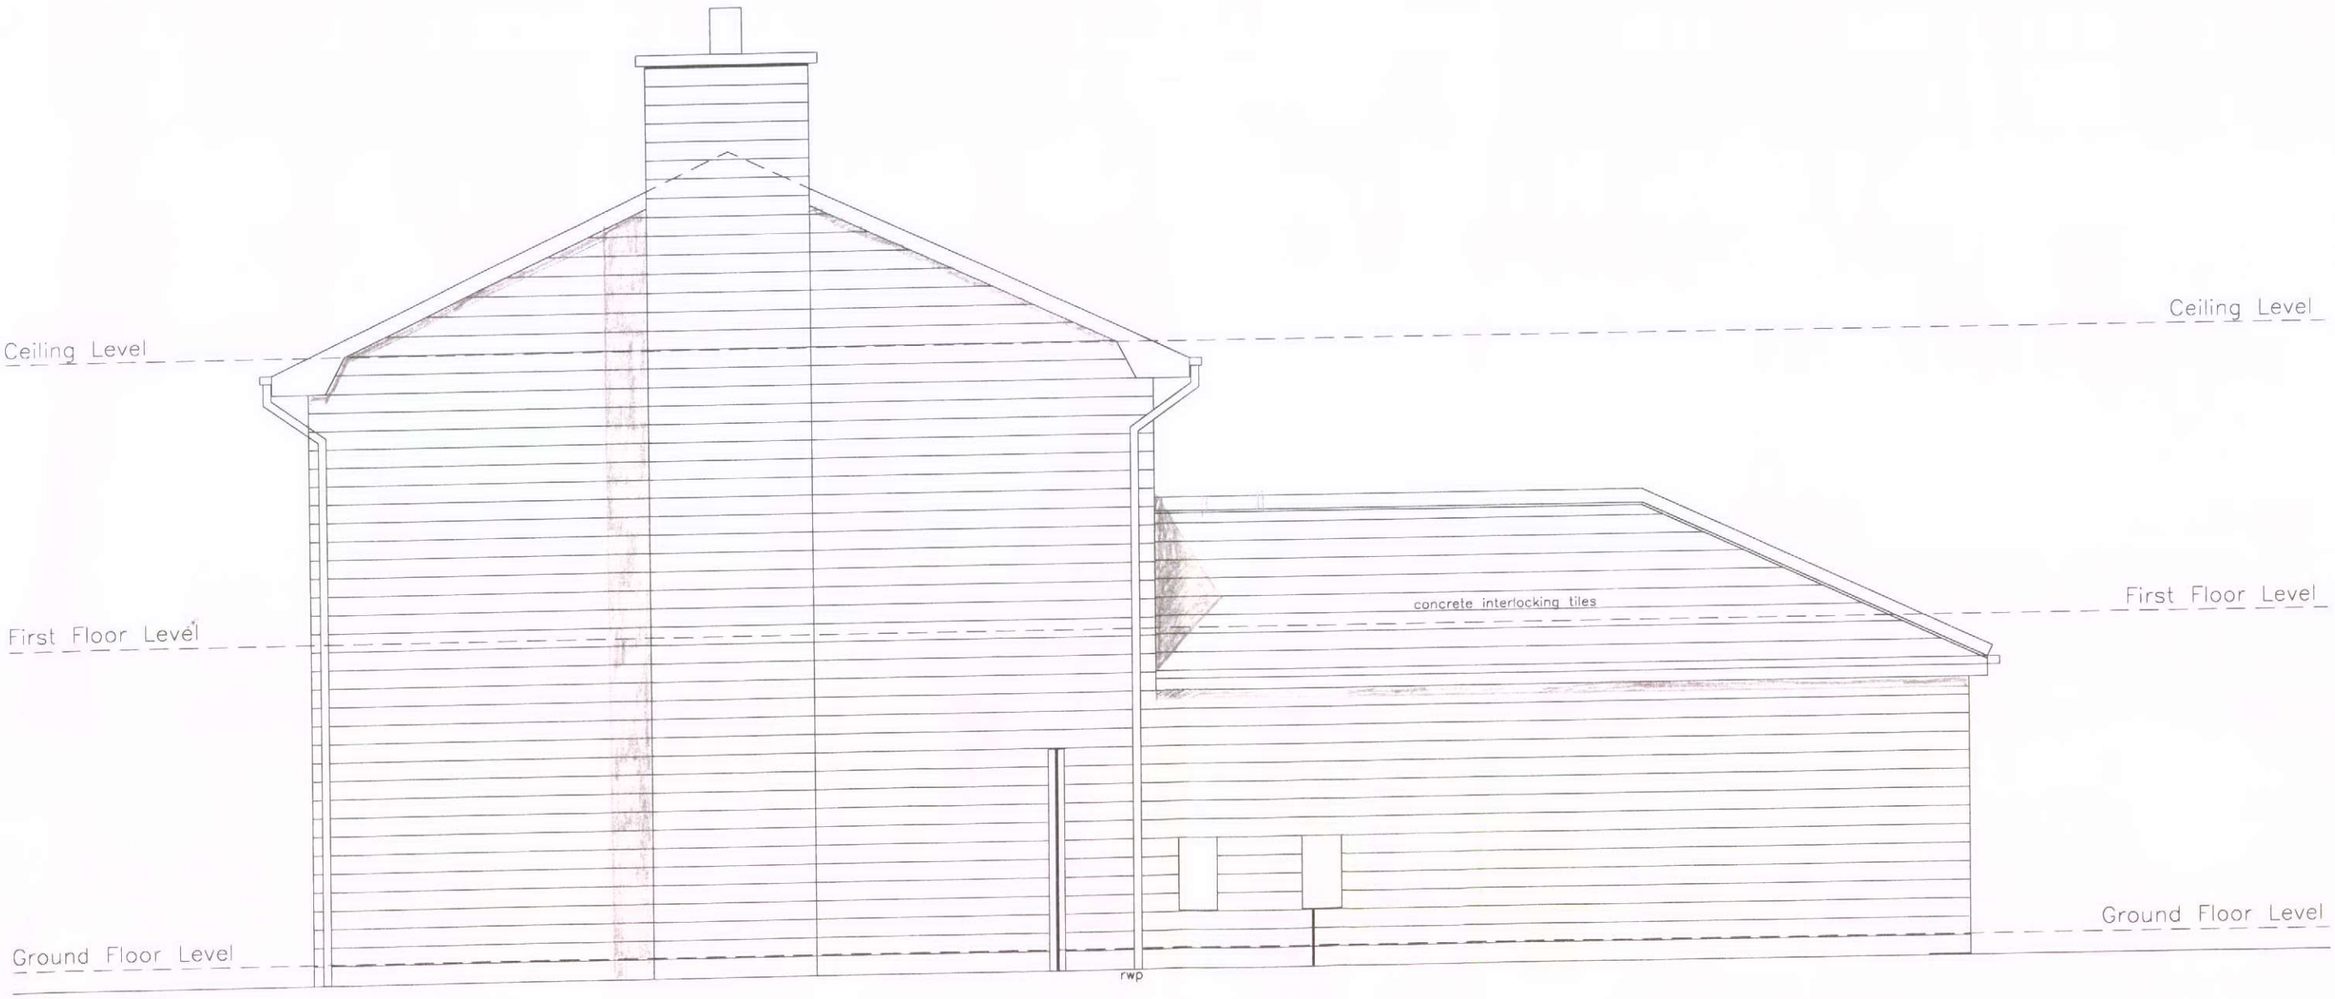

07

38 ASH GROVE, CHINLEY, HIGH PEAK, SK23 6BQ.

SCALE: 1: 50 DATE: OCTOBER 2010