




NORTH ELEVATION
SCALE 1.100

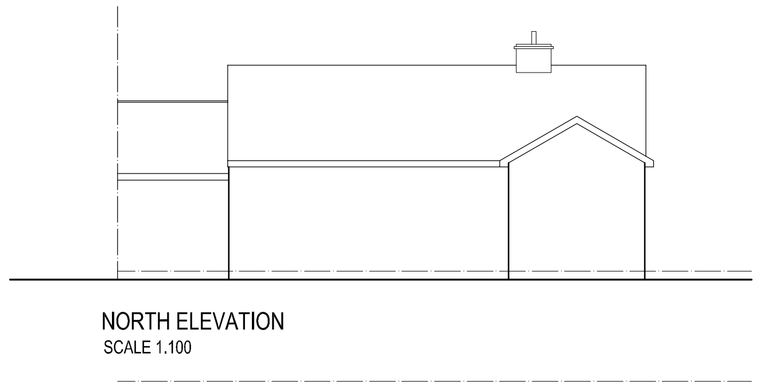


WEST ELEVATION
SCALE 1.100

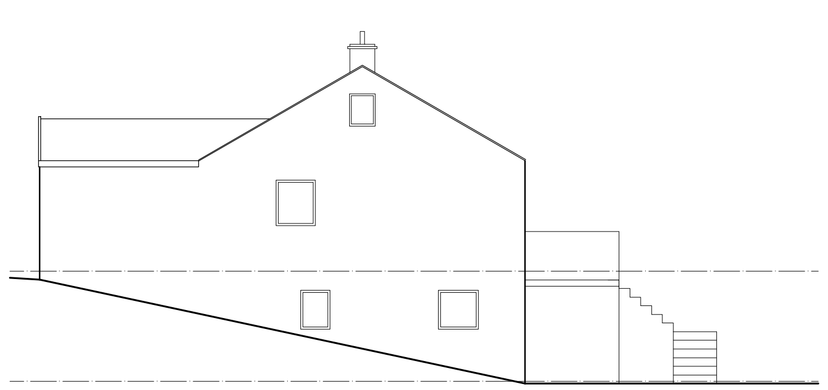


SOUTH ELEVATION
SCALE 1.100

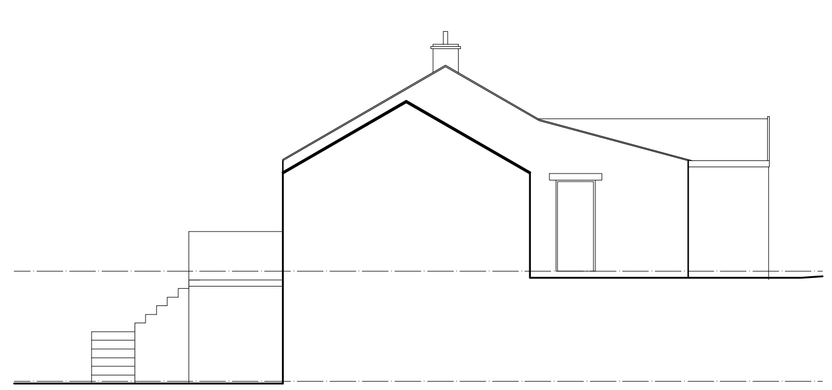

EAST ELEVATION
SCALE 1.100

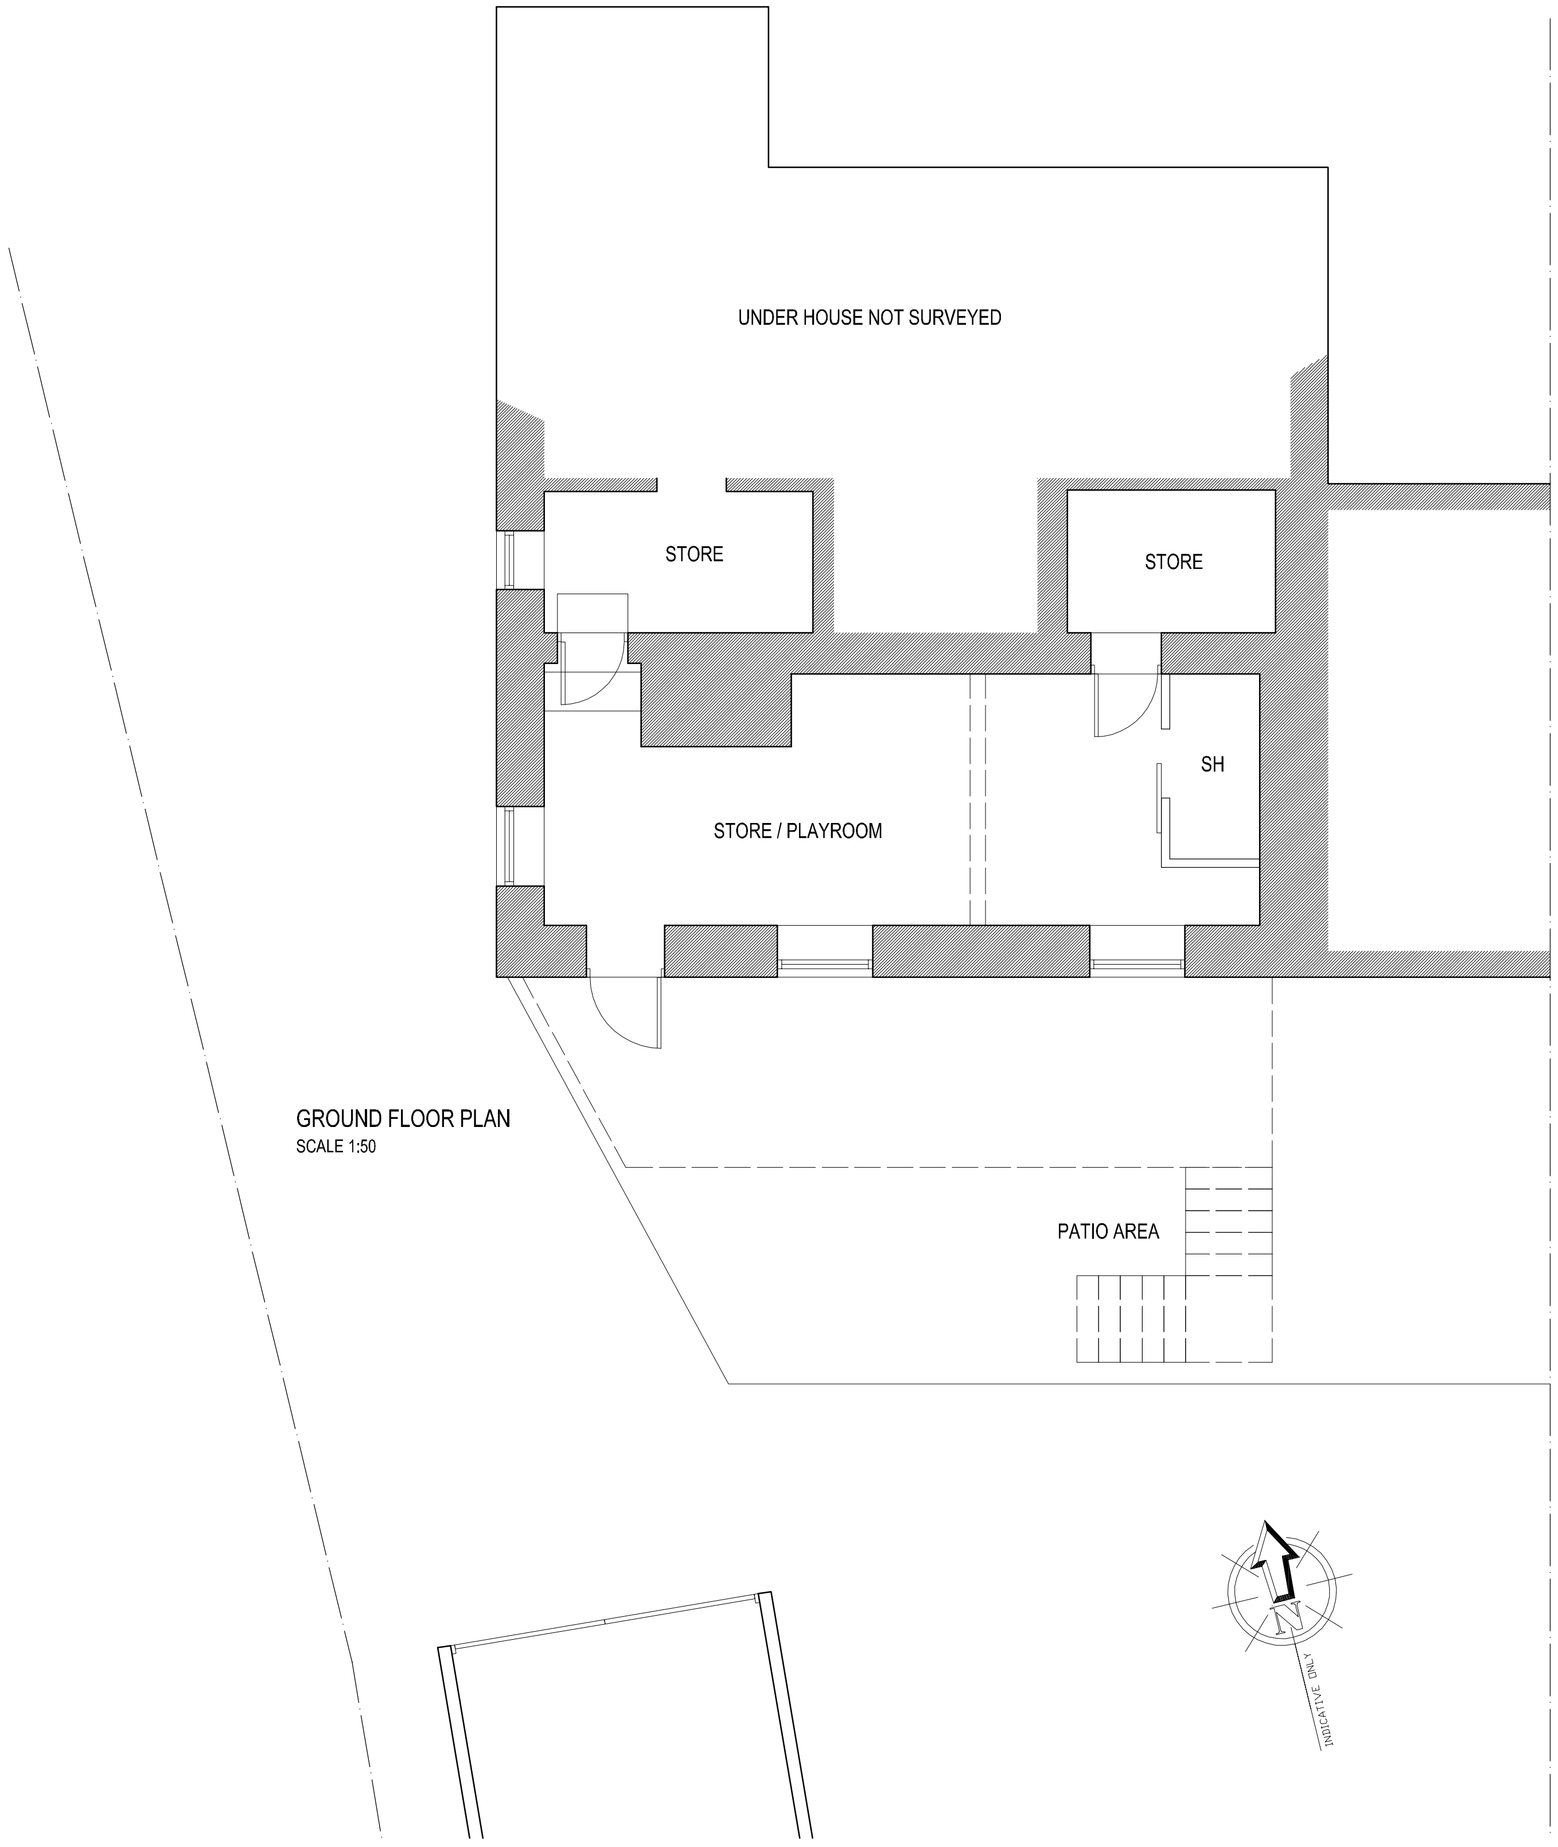


GROUND FLOOR PLAN
SCALE 1:50

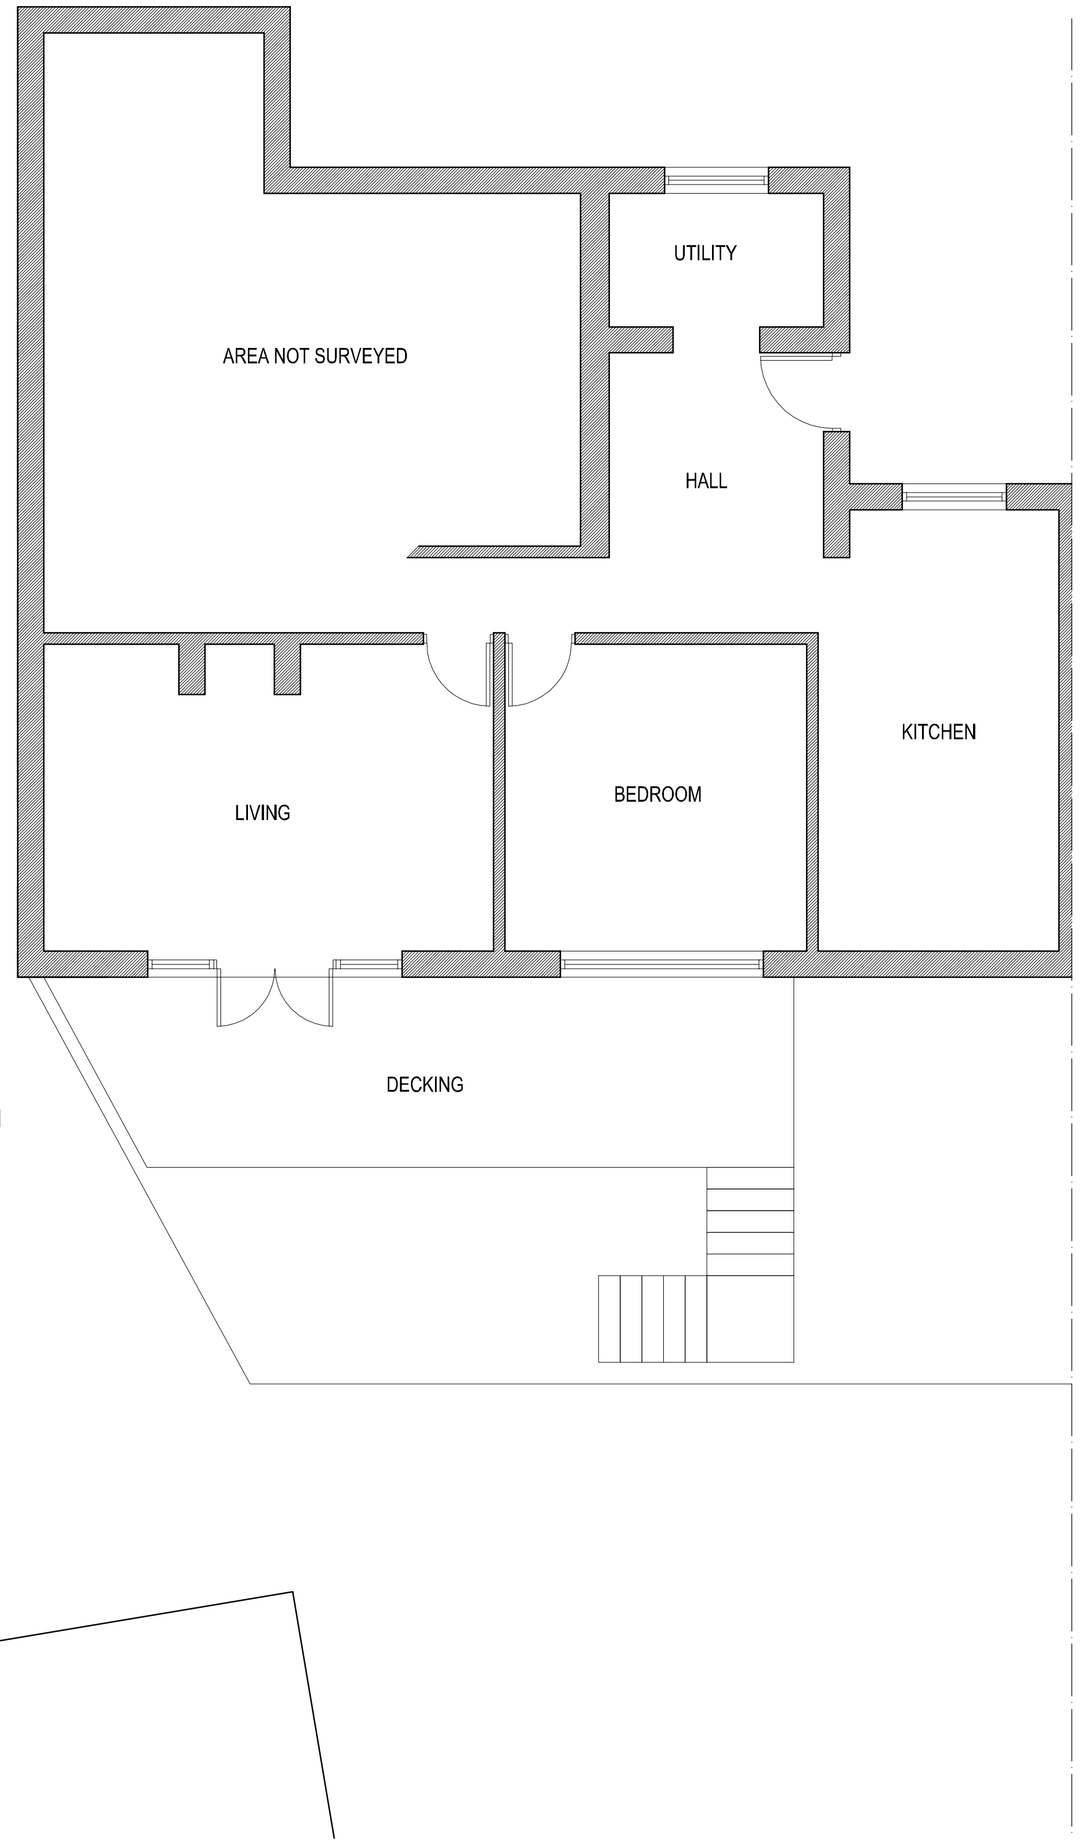


FIRST FLOOR PLAN
SCALE 1:50

Revision Date

- -

RMBD
RICHARD MUNDY BUILDING DESIGN LTD

**Alterations and Extension**

Underleigh, Eccles Road,
Whaley Bridge

Mr & Mrs Quinney

**As Existing**

Plans & Elevations

**Richard Mundy Building Design Ltd.**
Travel House, Buxton Road,
Bakewell, DE45 1BZ
**Tel & Fax:** 01629 815053
**e-mail:** info@rm-bd.co.uk

| **Date:** December 2010 | **Scale:** A3 Issue | A1 Issue |
|---|---|---|
| | 1.100 1.200 | 1.50 1.100 |
| **Ref:** JM | **Dwg. No.** 1420-01 | |

© COPYRIGHT EXISTS ON THE DESIGNS AND INFORMATION SHOWN ON THIS DRAWING
The Contractor must verify all dimensions on site before making shop drawings or commencing work of any kind. No dimensions to be scaled from this drawing. Architect to be notified of any discrepancies in dimensions immediately.