

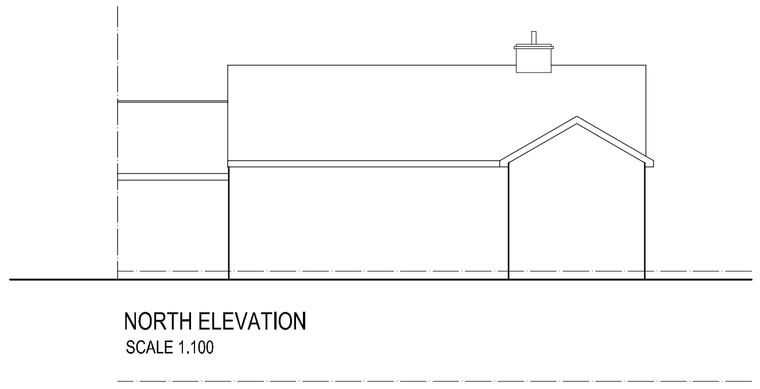



NORTH ELEVATION
SCALE 1.100

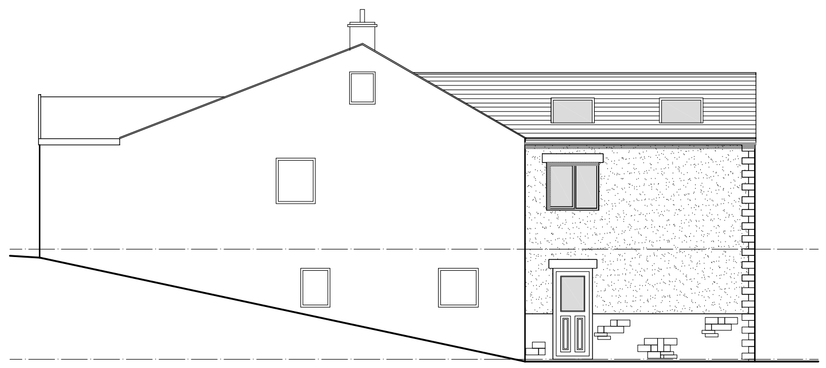

WEST ELEVATION
SCALE 1.100

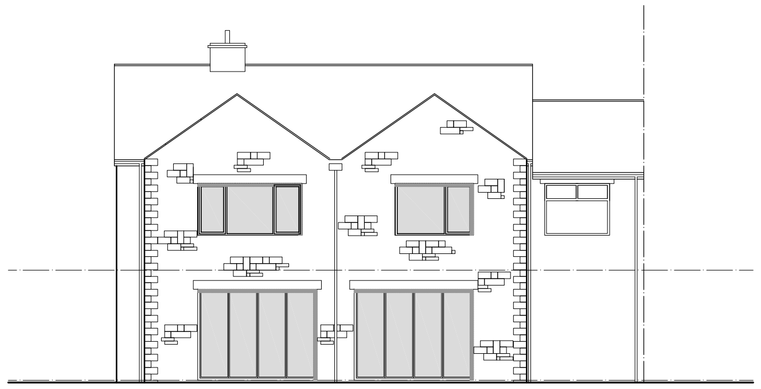


SOUTH ELEVATION
SCALE 1.100

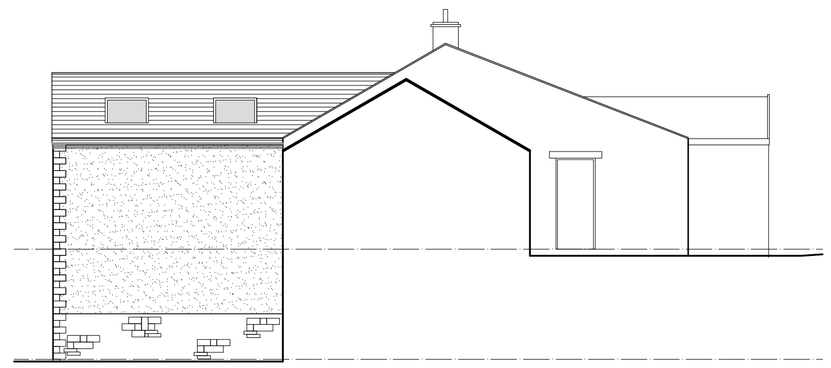


EAST ELEVATION
SCALE 1.100

MATERIALS:
- STONE AND RENDER EXTERNAL WALLS TO MATCH EXISTING.
- HEADS TO MATCH EXISTING.
- ROOF TILES TO MATCH EXISTING.
- UPVC WINDOWS AND DOORS TO MATCH EXISTING.
- GUTTERS AND DOWN PIPES TO MATCH EXISTING.

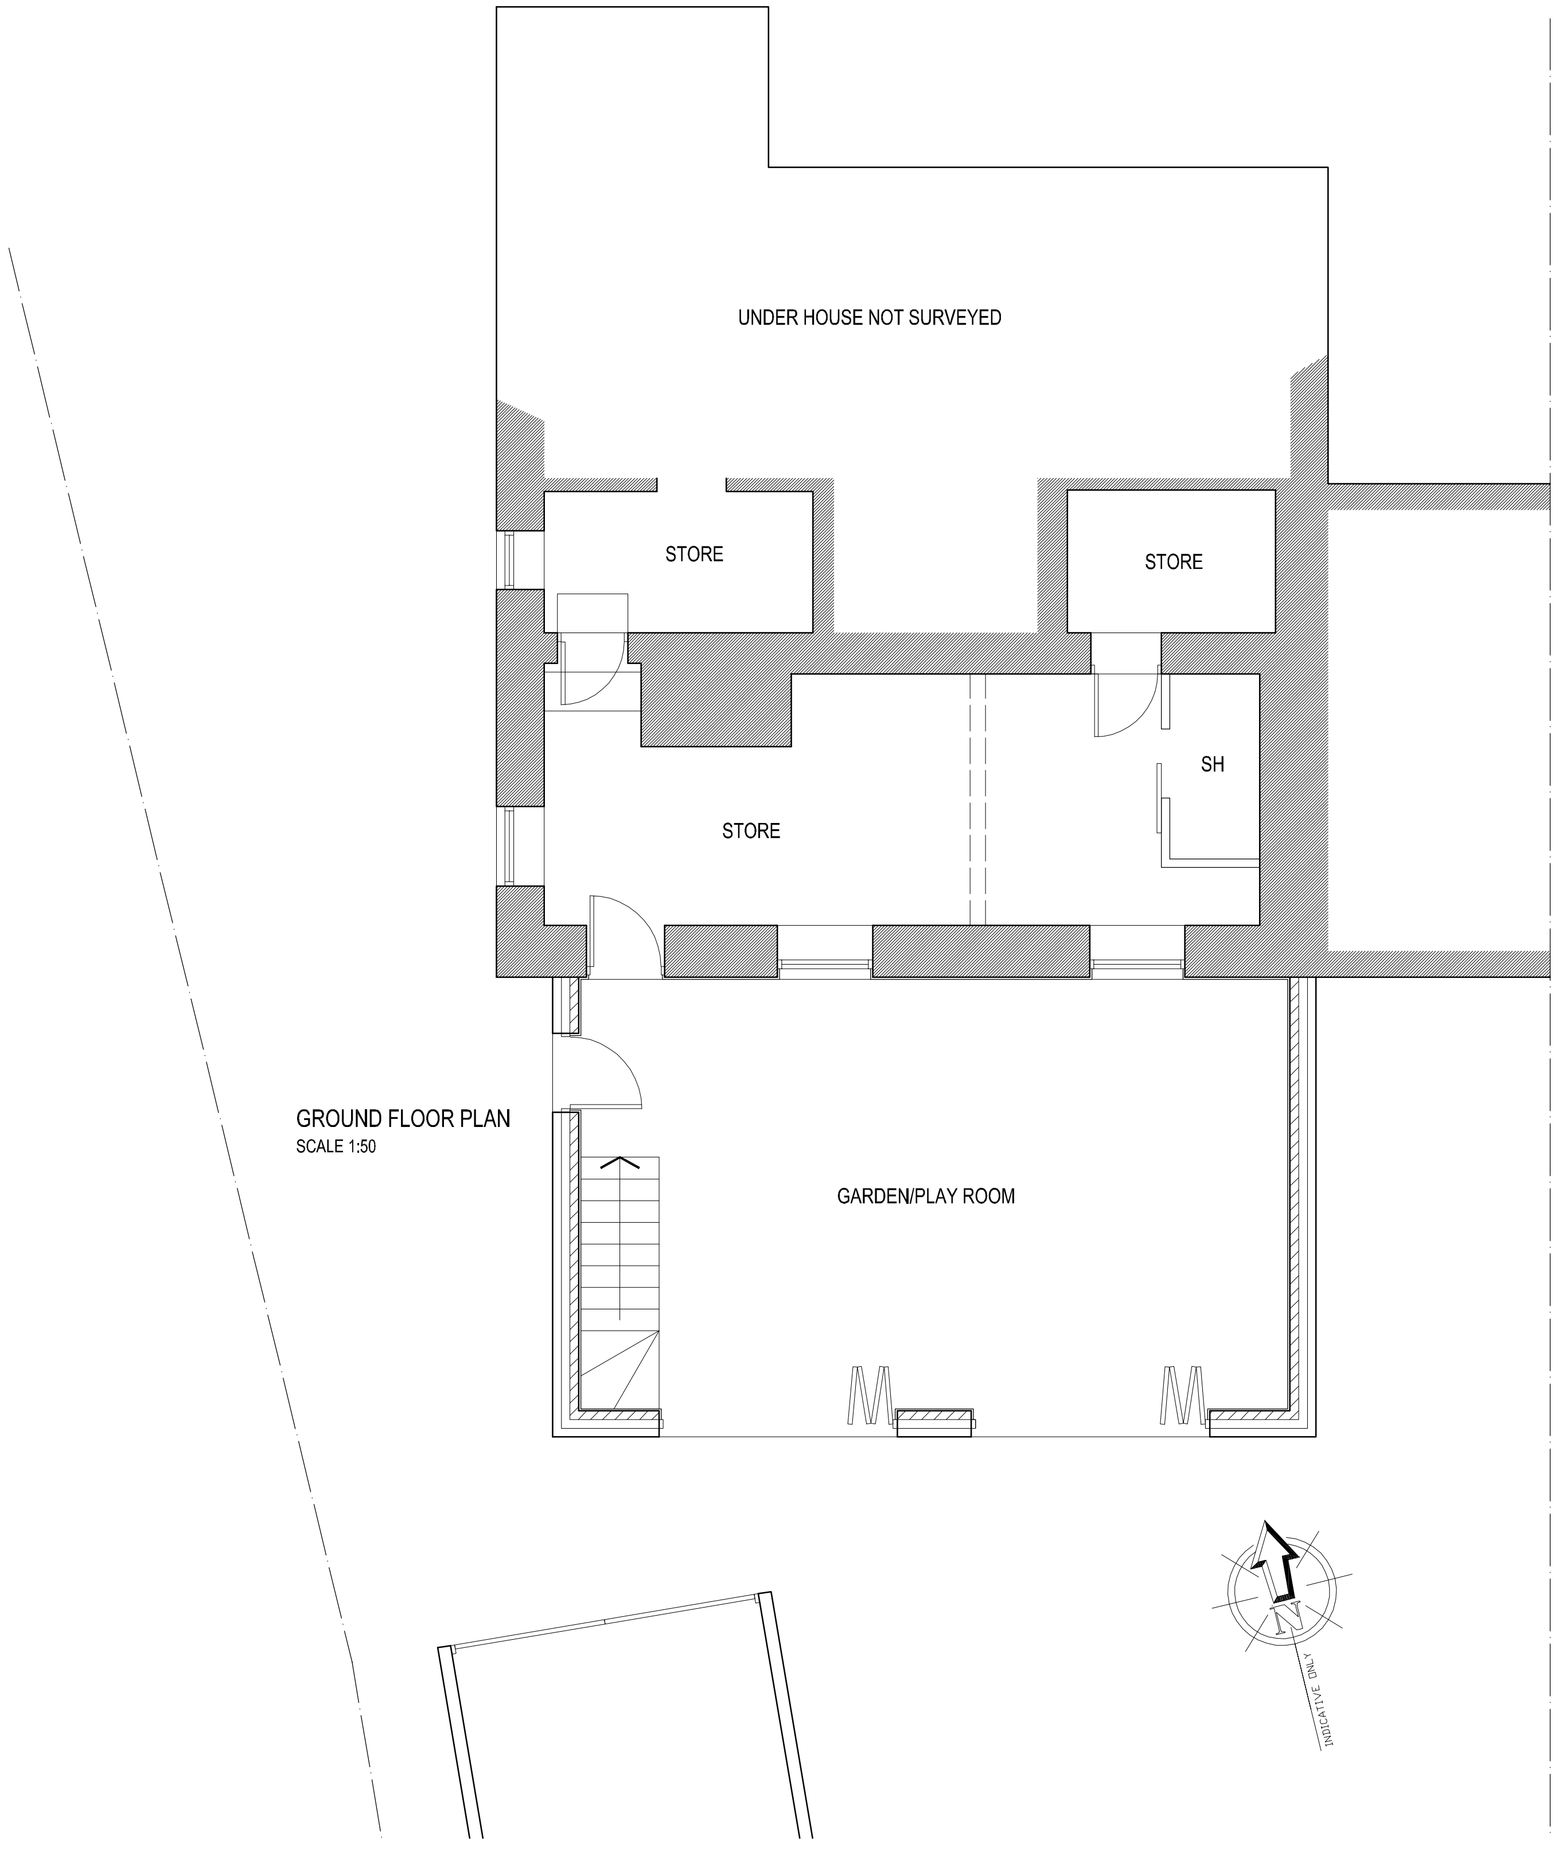

GROUND FLOOR PLAN
SCALE 1:50

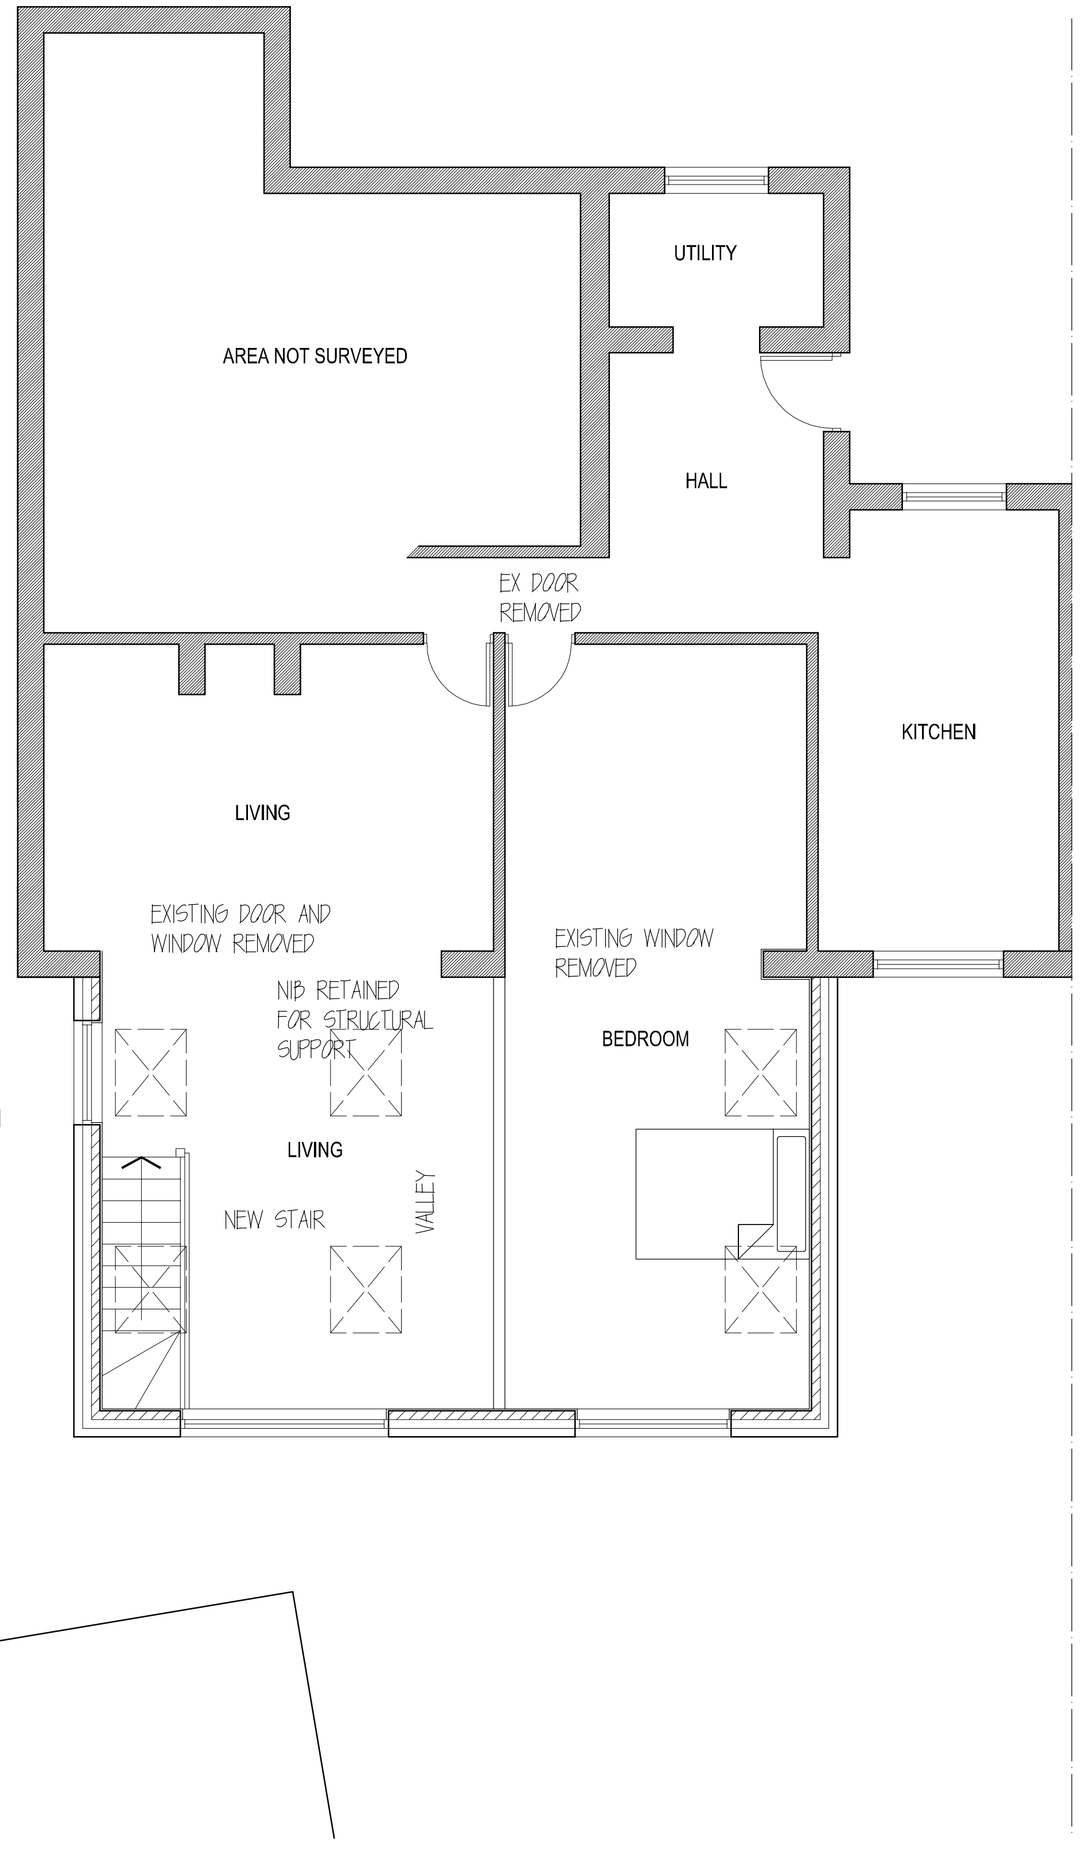

FIRST FLOOR PLAN
SCALE 1:50

Revision Date
- -

RMBD
RICHARD MUNDY BUILDING DESIGN LTD

Alterations and Extension

Underleigh, Eccles Road,
Whaley Bridge

Mr & Mrs Quinney

Proposed

Plans & Elevations

Richard Mundy Building Design Ltd.
Travel House, Buxton Road,
Bakewell, DE45 1BZ
Tel & Fax: 01629 815053
e-mail: info@rm-bd.co.uk

Date: December 2010	**Scale:** A3 issue 1.100 1.200	A1 issue 1.50 1.100
Ref: JM	**Dwg. No.** 1420-02	

© COPYRIGHT EXISTS ON THE DESIGNS AND INFORMATION SHOWN ON THIS DRAWING
The Contractor must verify all dimensions on site before making shop drawings or commencing work of any kind. No dimensions to be scaled from this drawing. Architect to be notified of any discrepancies in dimensions immediately.