PROPOSED ELEVATIONS - Mr & Mrs Blackmore

ADDRESS :- 8, PAXTON PLACE, BUXTON, DERBYSHIRE.

SCALE :- 1:100 DATE :- 7th FEBRUARY 2011

Sheet 2 of 2 DRG. No. :- BL8PP/2b

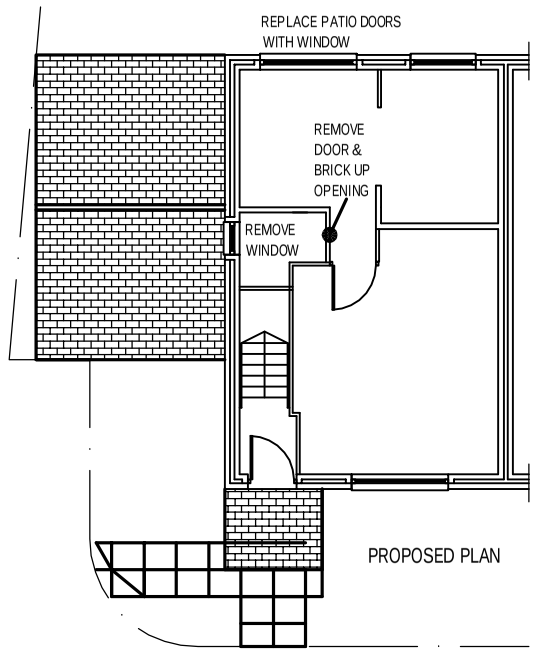

PROPOSED PLAN

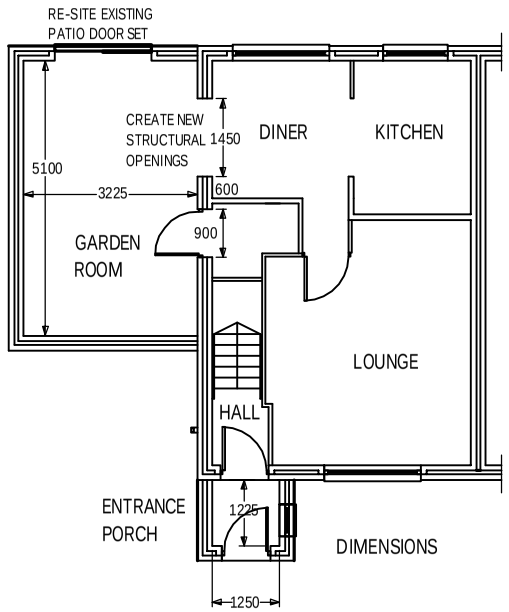

DIMENSIONS

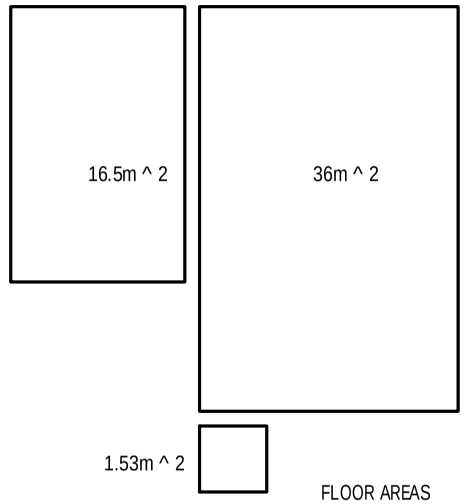

FLOOR AREAS

PROPOSED SITE OF
NEW DEVELOPMENT
SHOWING NEW
POSITION OF
BOUNDARY WALL

Scale 1:200

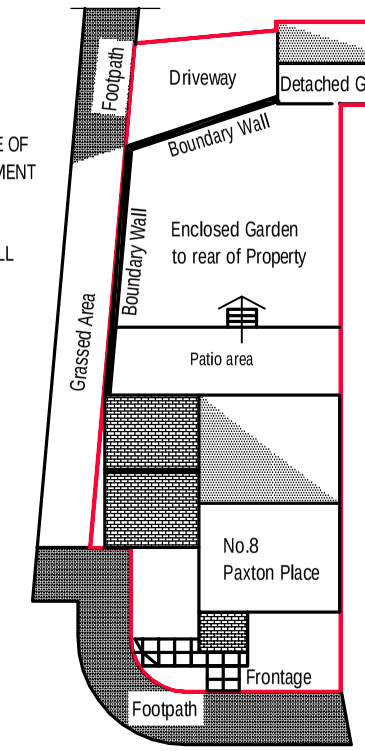



PROPOSED FRONT ELEVATION

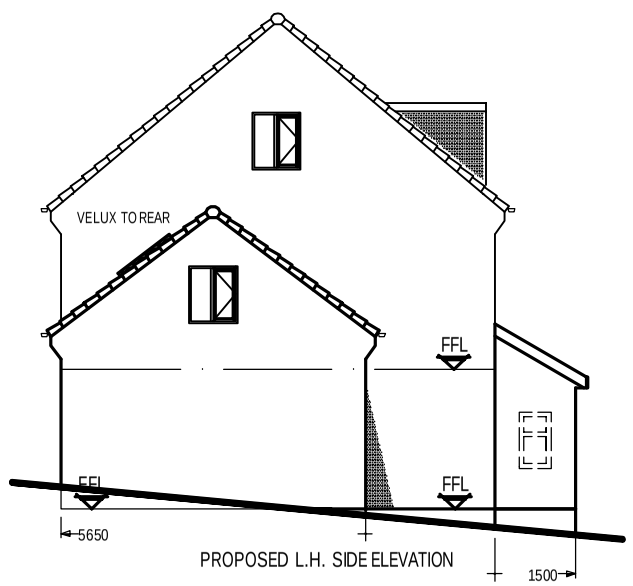

PROPOSED L.H. SIDE ELEVATION

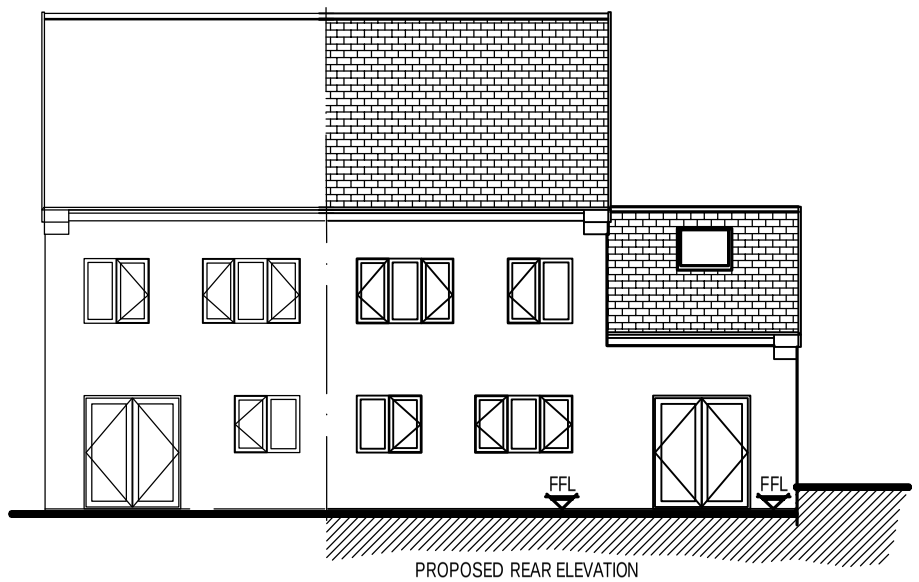

PROPOSED REAR ELEVATION

PDF created with pdfFactory trial version www.pdffactory.com