



Existing Rear Elevation




Existing Side Elevation

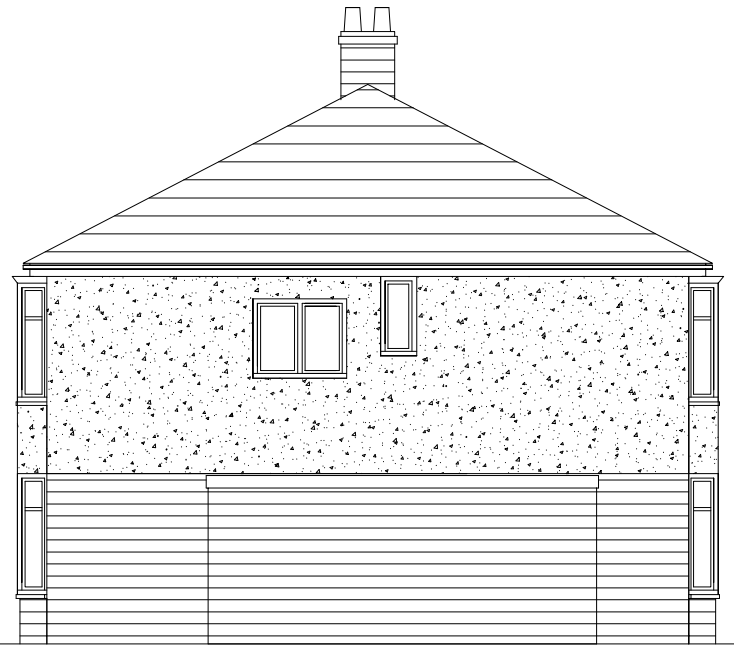

Existing Front Elevation

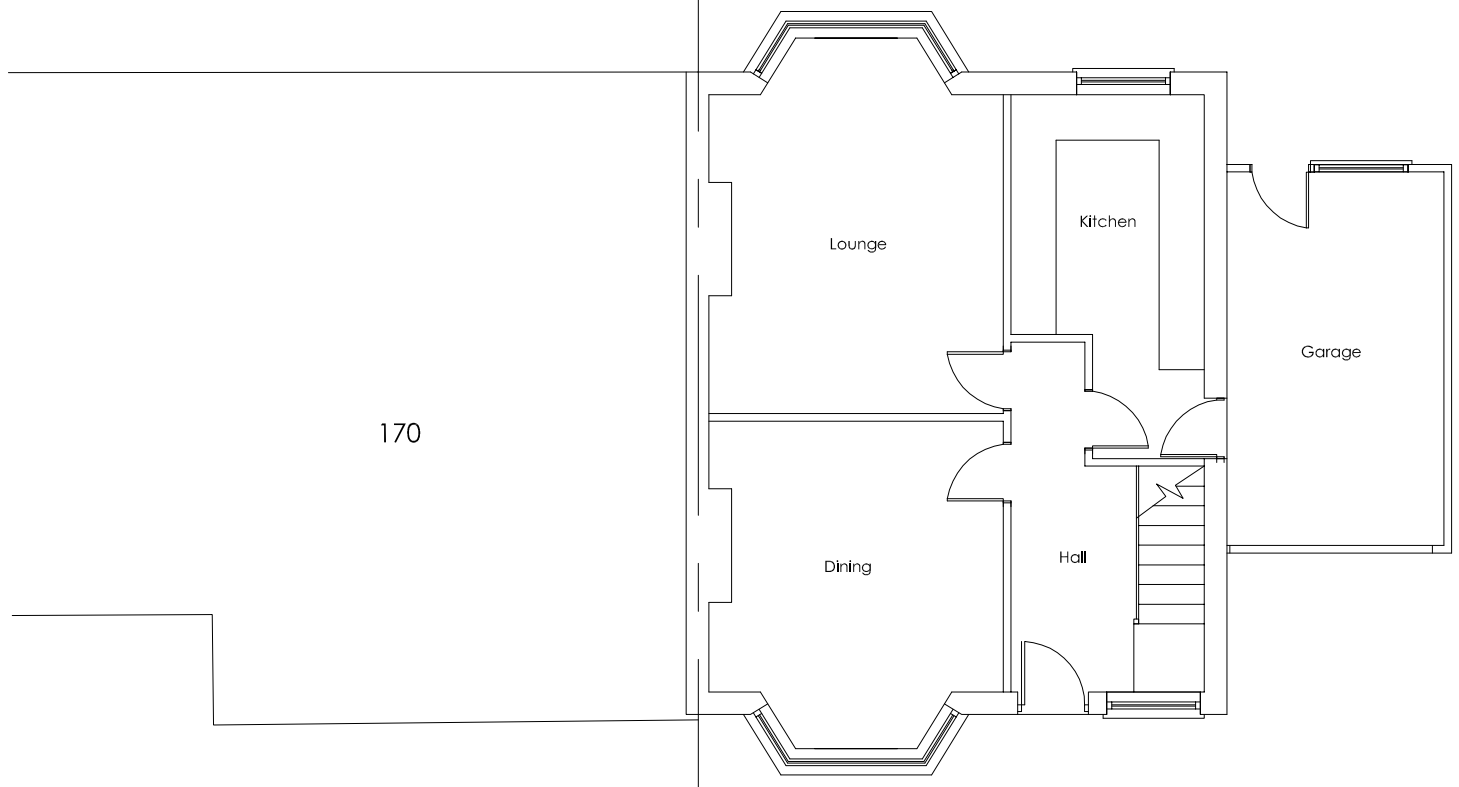

Existing Ground Floor Plan

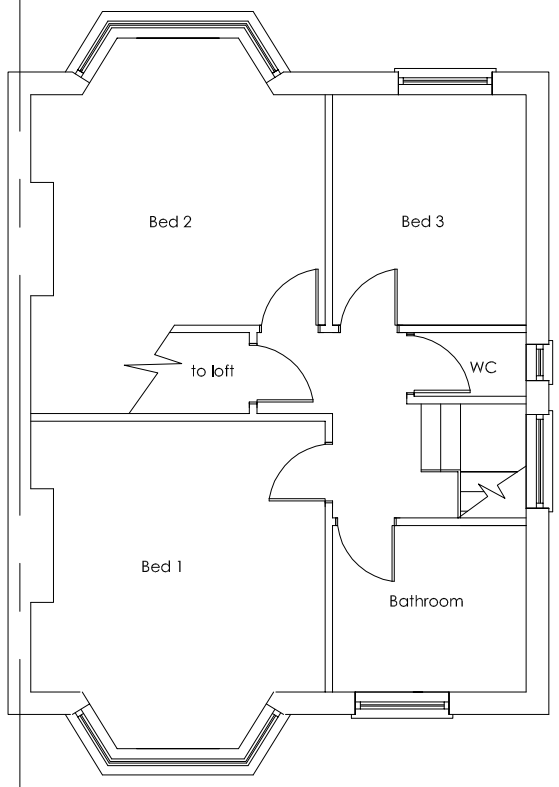

Existing First Floor Plan

REVISIONS

DRAWN	FH	SCALE 1:100	AREA SQ.M. SQ.FT.
DATE	Nov 10		
PROJECT	168, Green Lane, Buxton		
CLIENT	Mrs D. Birkin		
TITLE	Existing Plans and Elevations		

HDD
Heathcote Design And Development
20 Macclesfield Road, Buxton, SK17 9AH
T: **01298 23199** M: **0787 5551825**
E: **hdd@talktalk.net**

DRAWING NUMBER	REV
03.01	-