
HPK/2011/0038

28 JAN 2011

PROPOSED PART GROUND FLOOR 1:50

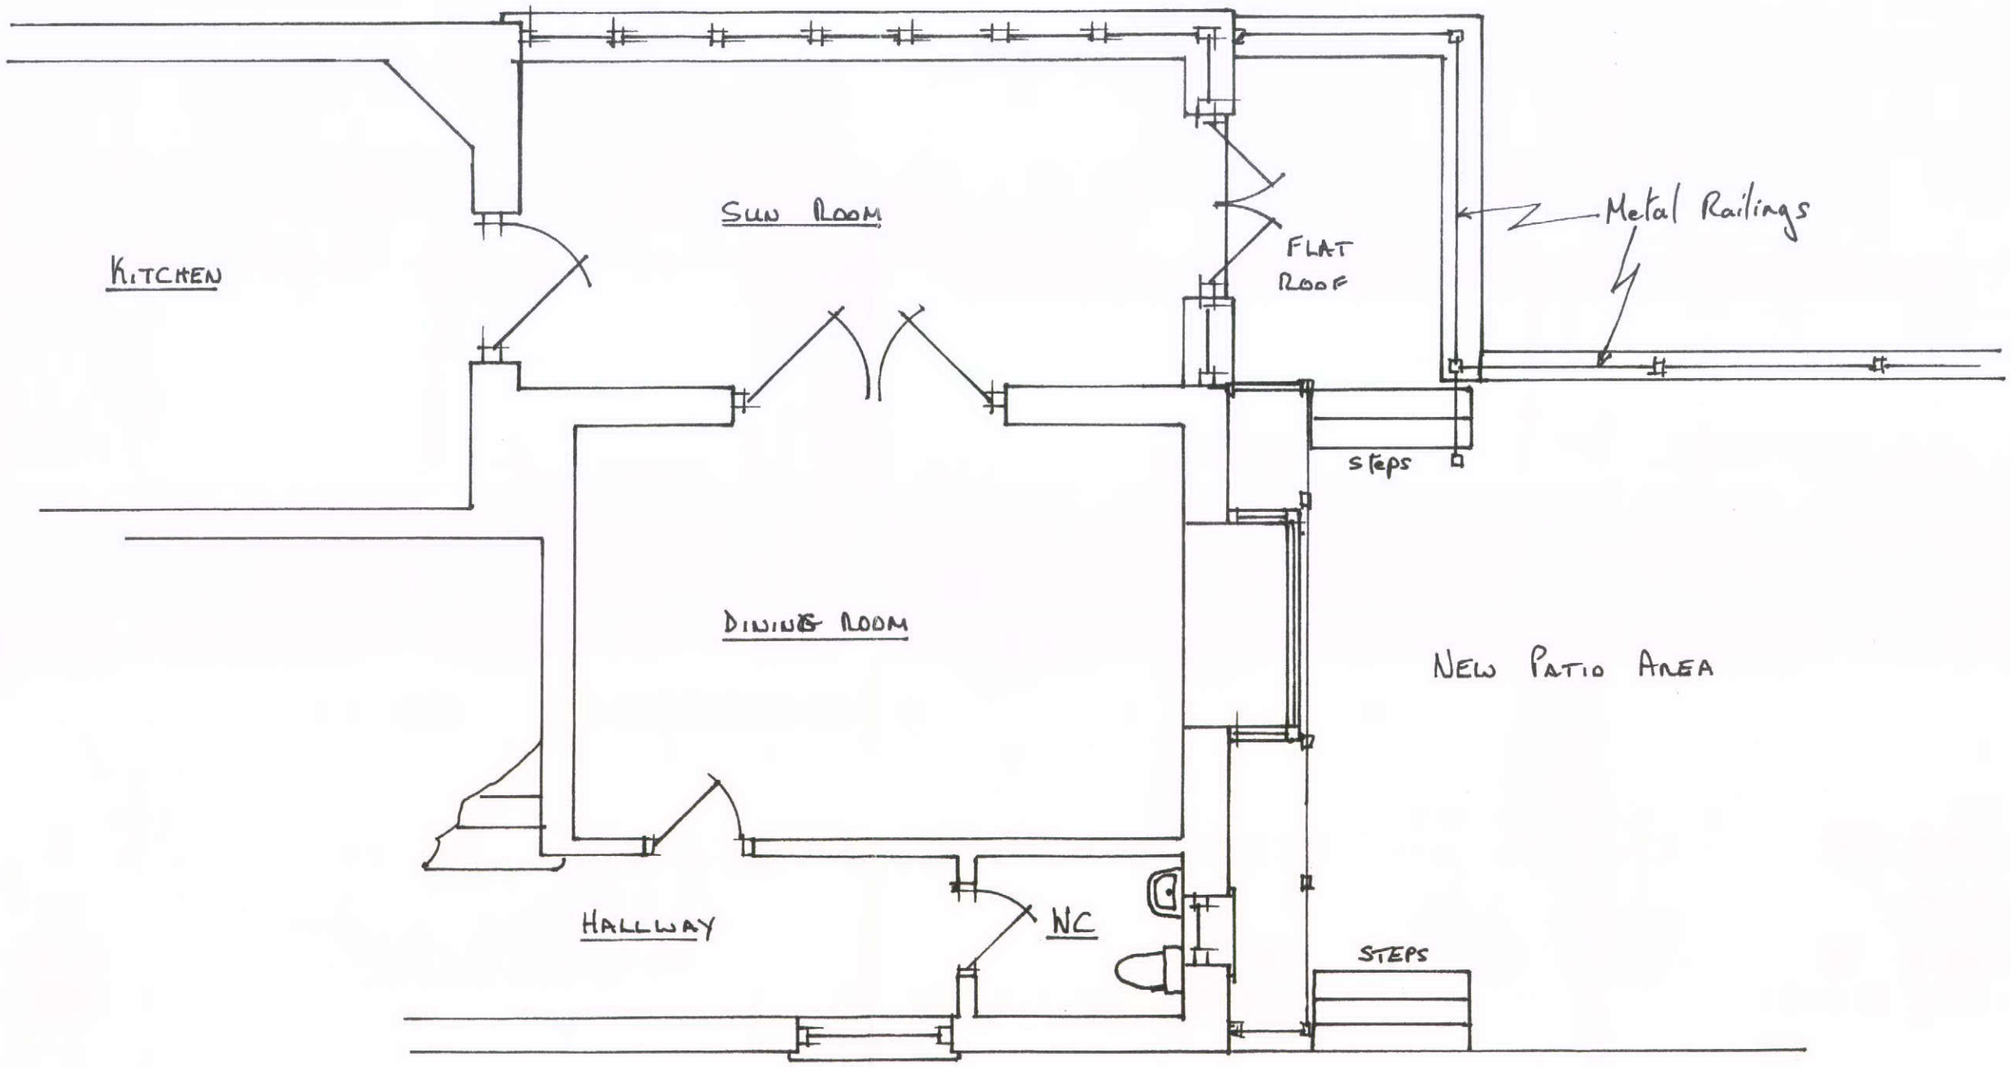

MR & MRS M. FARRAR RIVENSDALE HOUSE TUNSTEAD MILTON