
NMA/2011/0003.

HIGH PEAK BOROUGH COUNCIL
GLOSOP STYE
RECEIVED
8 FEB 2011
FILE REF
REPLY REQUIRED

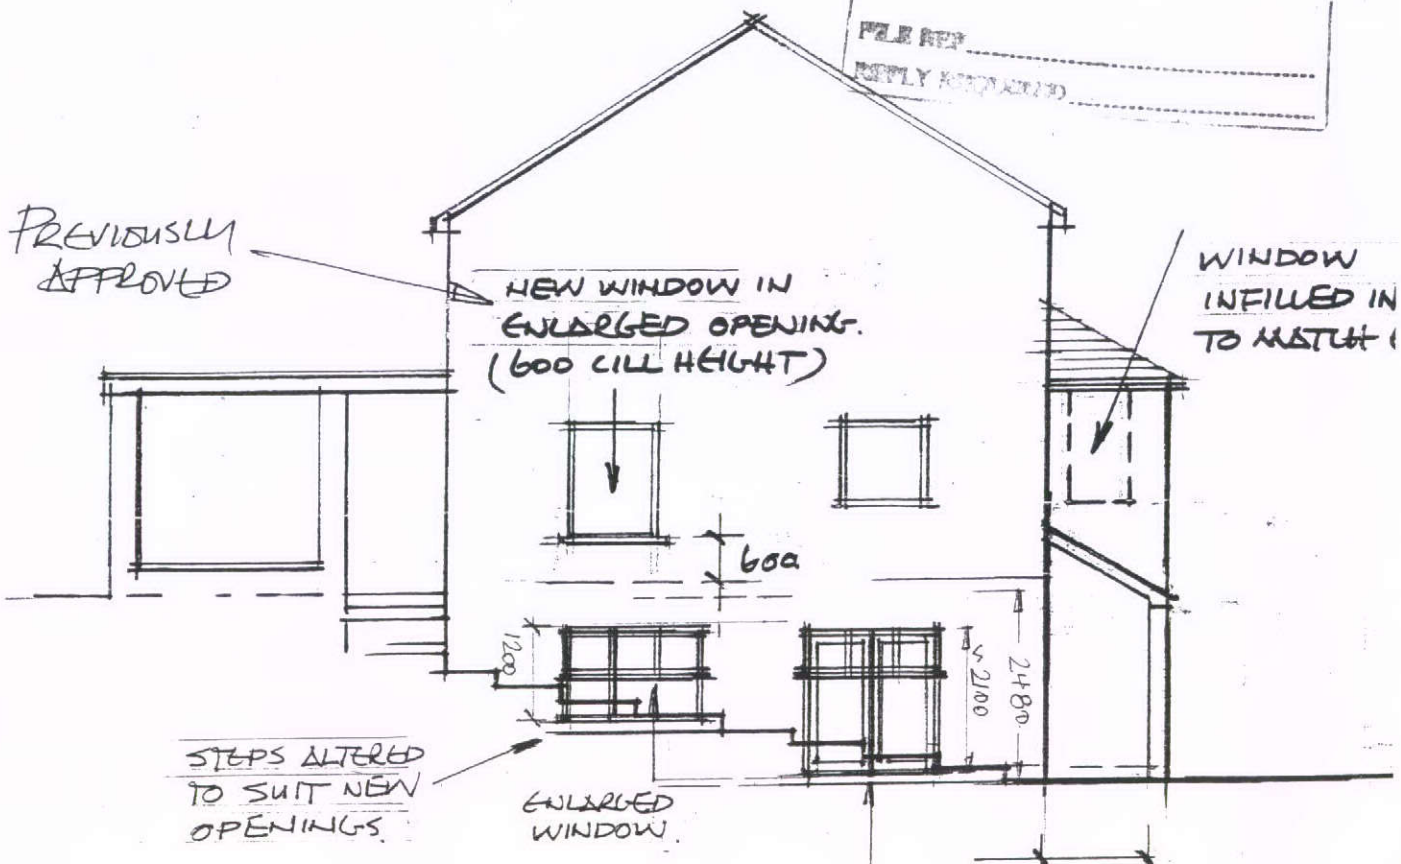

SIDE ELEVATION. N.E.

PROPOSED ALTERATIONS.

SK 02
1:100.

REV F
NB/ FR
ABOVE