THIS DRAWING IS NOT TO BE COPIED OR REPRODUCED
WITHOUT THE PRIOR WRITTEN CONSENT OF PLANMART LTD.



Existing front elevation.

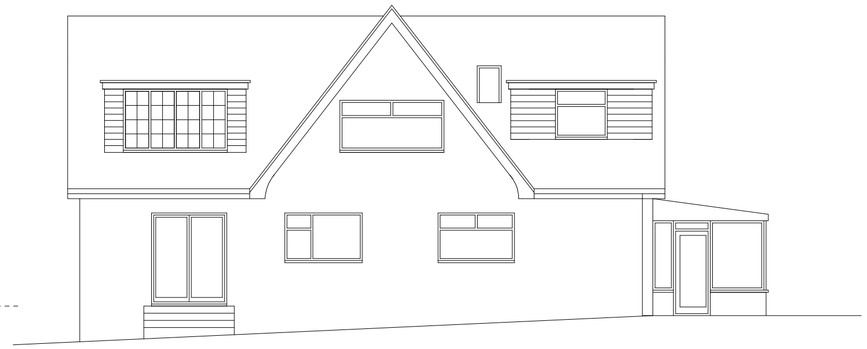

Existing rear elevation.

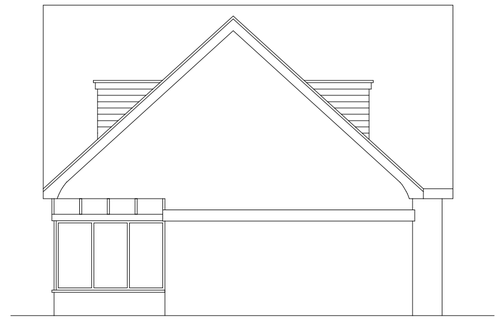

Existing side elevation.

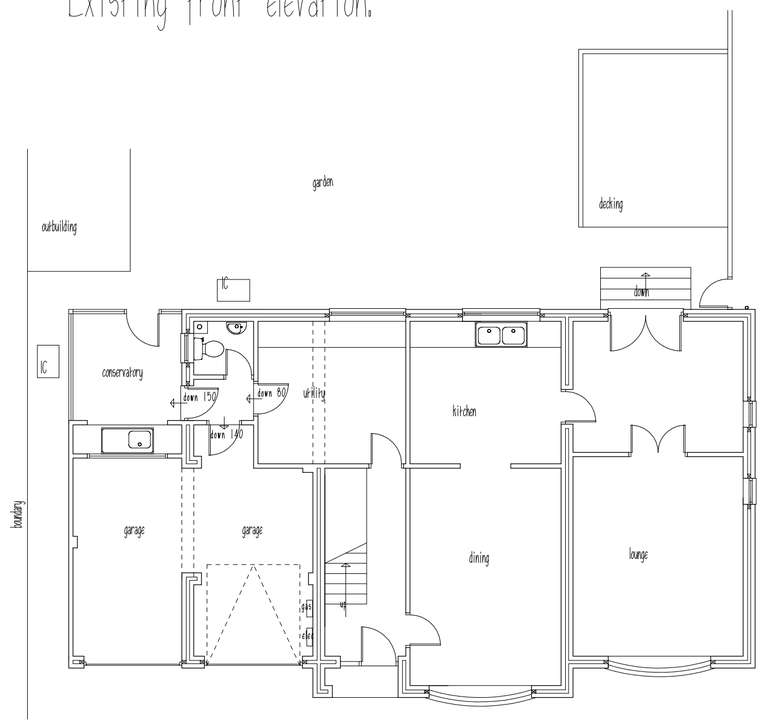

Existing ground floor plan.

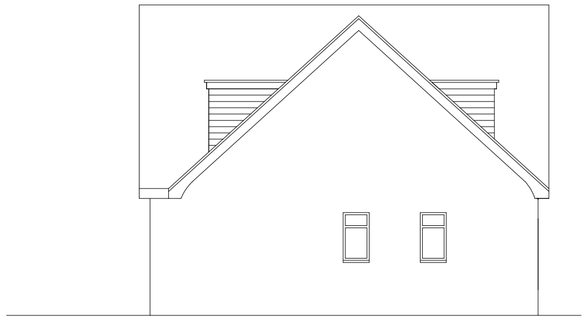

Existing side elevation.

PLANMART

Client:

Mr & Mrs Parkes,
7 Springfield, Charlesworth. SK13 5DW

Project:

Proposed conversion of garage into habitable space, single storey extension to replace exstg conservatory, new pitched roof and new front porch.

Title:

Existing plans and elevations.

Scale: 1:100. A2 sheet.

Drawn:	Date:
MH	Dec 2010.
Project no.: 2368	Drawing no.: 2368-1

PLANMART LIMITED
53A High St. West, Glossop,
Derbyshire SK13 8AZ.
Tel: 01457 863153 E mail: planmart@btconnect.com