THIS DRAWING IS NOT TO BE COPIED OR REPRODUCED
WITHOUT THE PRIOR WRITTEN CONSENT OF PLANMART LTD.



Proposed front elevation.



Proposed rear elevation.

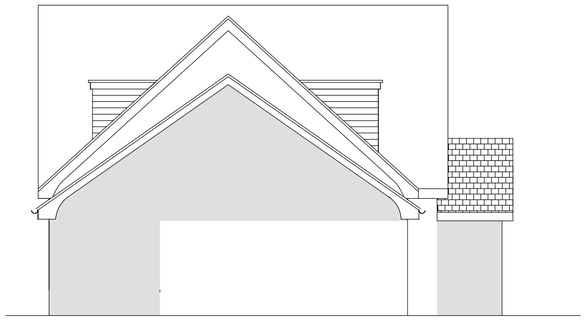

Proposed side elevation.

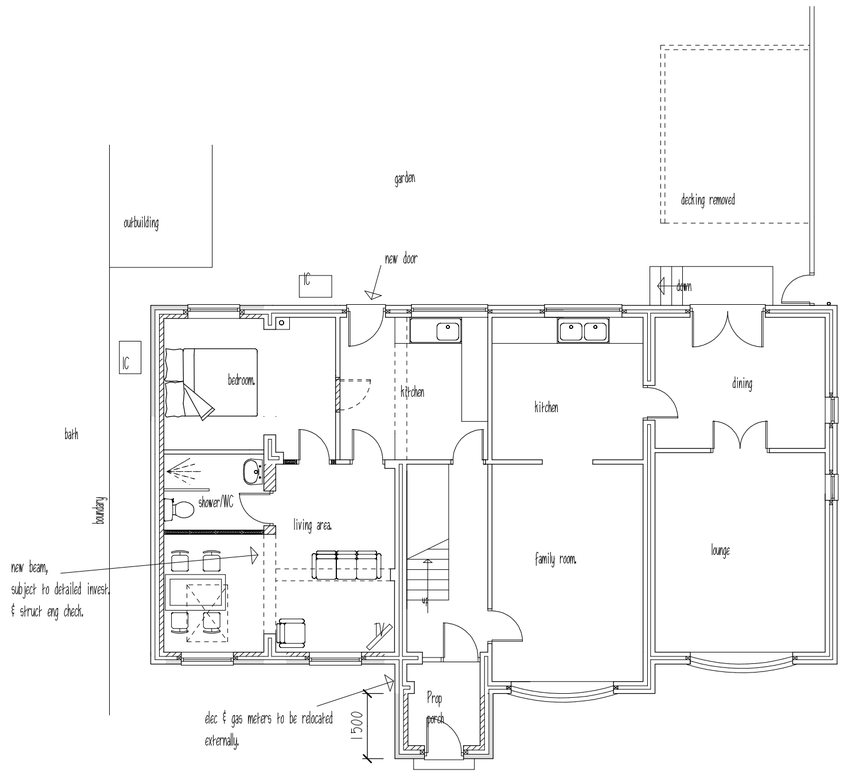

Proposed ground floor plan.

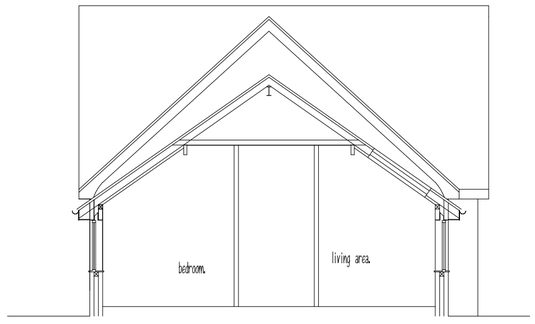

Section.

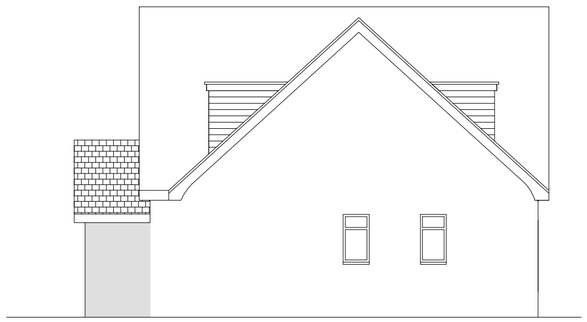

Proposed side elevation.

PLANMART

Client:

Mr & Mrs Parkes,
7 Springfield, Charlesworth. SK13 5DW

Project:

Proposed conversion of garage into habitable space, single storey extension to replace exstg. conservatory, new pitched roof and new front porch.

Title:

Proposed plans and elevations.
(planning drawing only)

Scale: 1:100. A2 sheet.

Drawn:	Date:
MH	Dec 2010.
Project no.: 2368	Drawing no.: 2368-2

PLANMART LIMITED
53A High St. West, Glossop,
Derbyshire SK13 8AZ.
Tel: 01457 863153 E mail: planmart@btconnect.com