
Do not scale. All dimensions to be checked on site prior to fabrication of components or execution of works. This drawing, the design and information contained within are Copyright of Gibson Architects Limited and must not be used or reproduced without express permission. Gibson Architects Limited shall not be liable if used or reproduced without authorisation.

Notes:

Elevation C

Elevation B

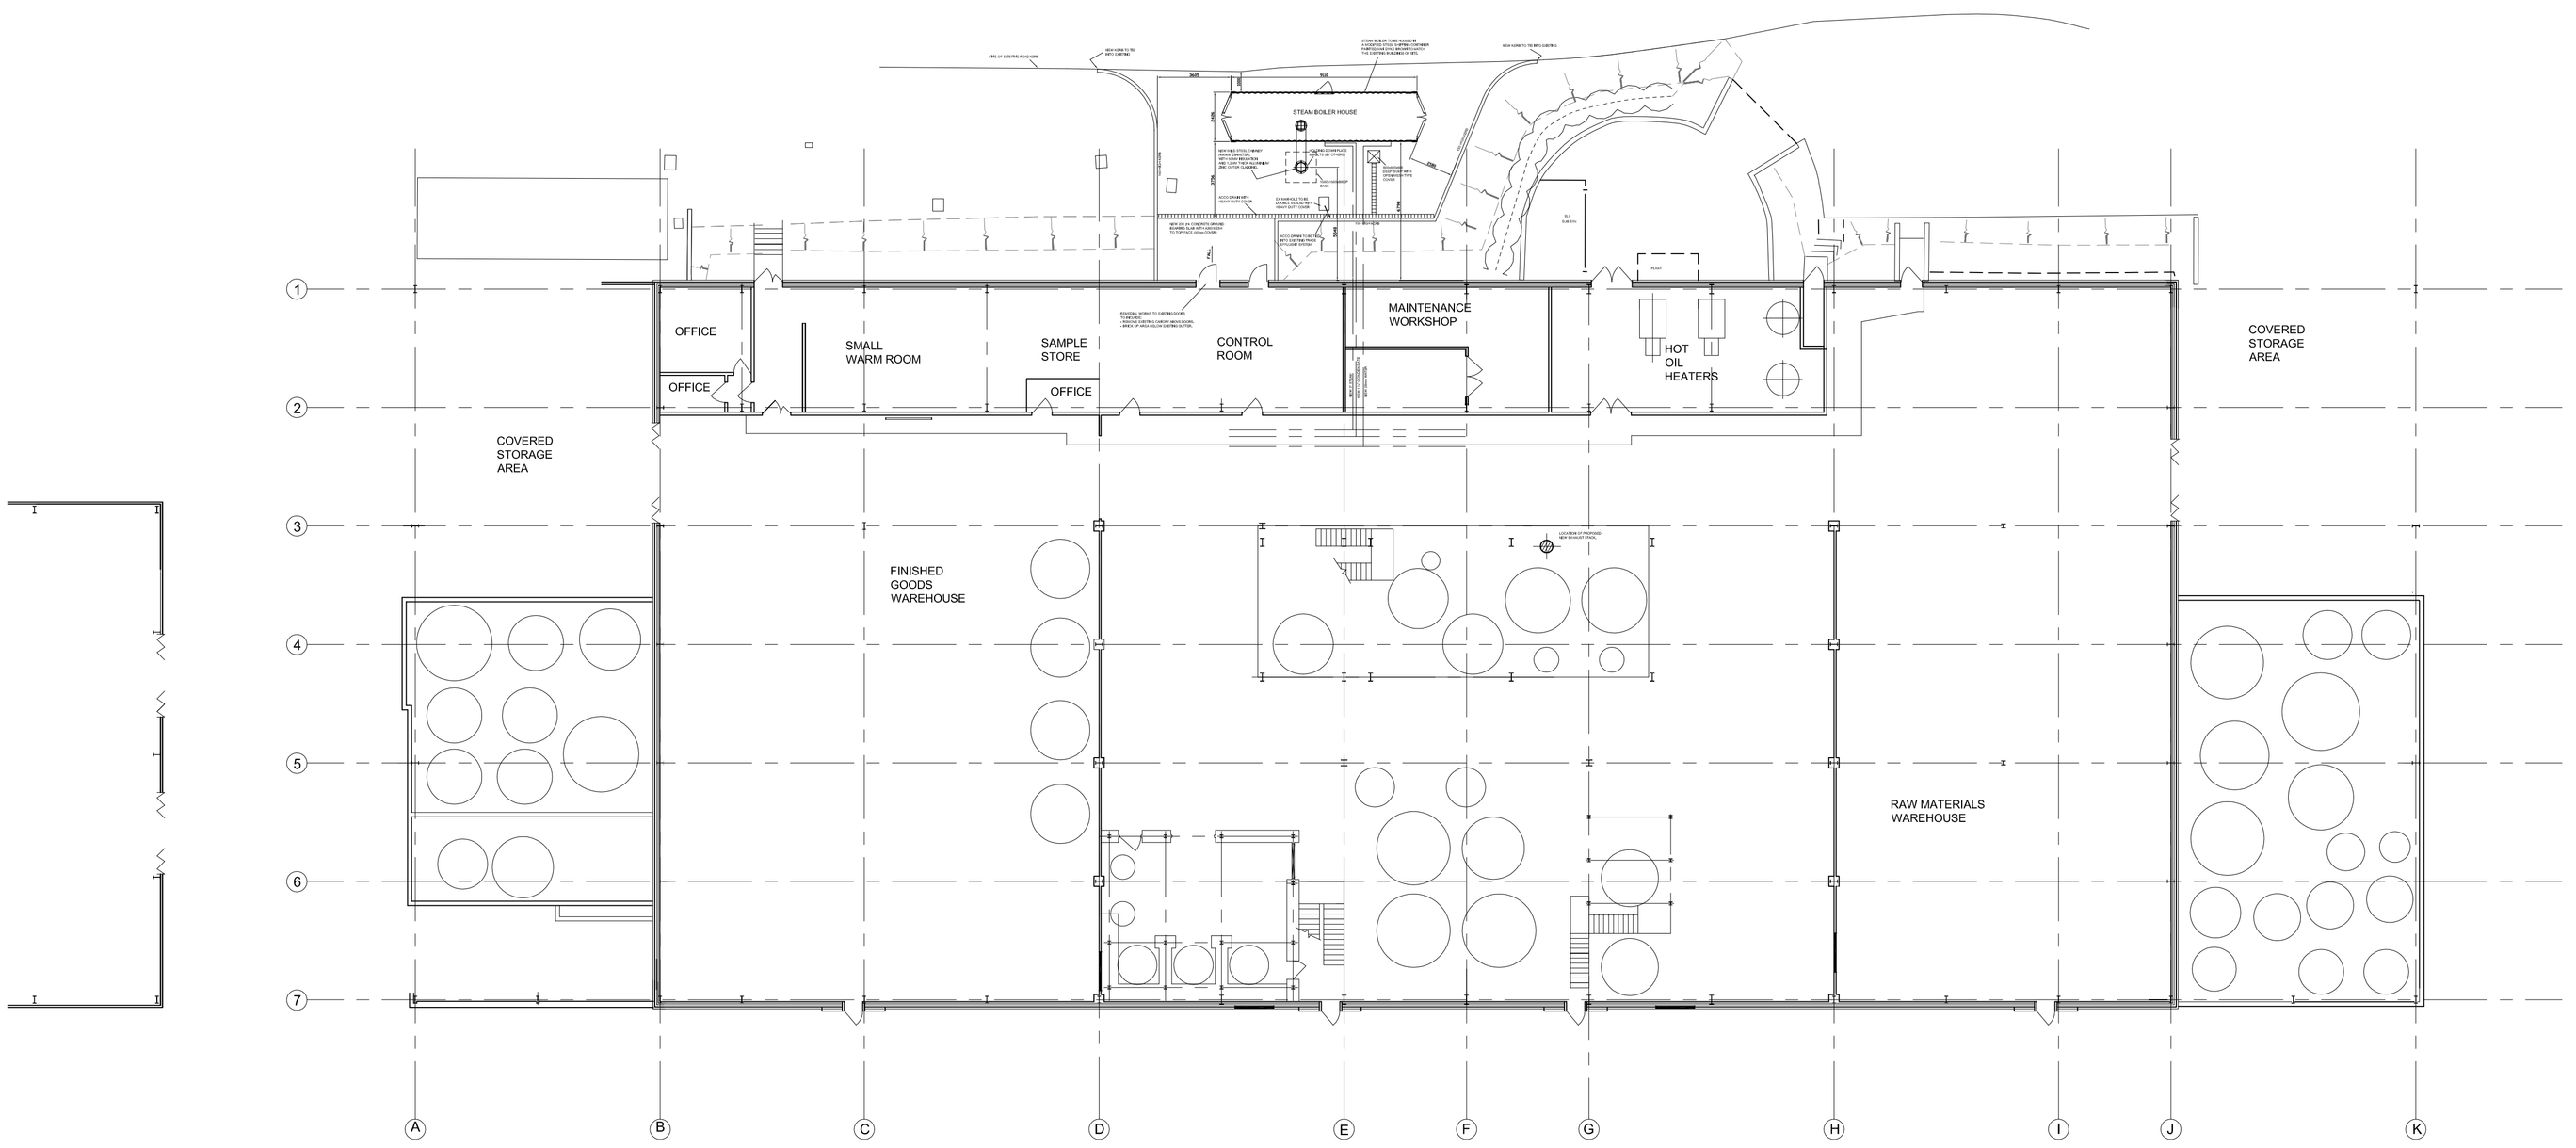

Elevation A

GROUND FLOOR PLAN - PROPOSED

Elevation D

N

Revision	Date	Description	Drawn

gibson ARCHITECTS

Client:
DOW HYPERLAST

Project:
MAIN PRODUCTION BUILDING
STEAM BOILER CREATION

Drawing Title:
PROPOSED FLOOR PLANS

Job no:	Drawing no:	Drawn:	Checked:	Date:	Scale:
G.0210	PL005	MM	DG	Jan 11	1:200 @ A1

Gibson Architects Limited 150e Burton Road West Didsbury Manchester M20 2NT
+44 (0)161 445 0416 www.gibsonarchitects.co.uk info@gibsonarchitects.co.uk