
HPK/2011/0055

04 FEB 2011

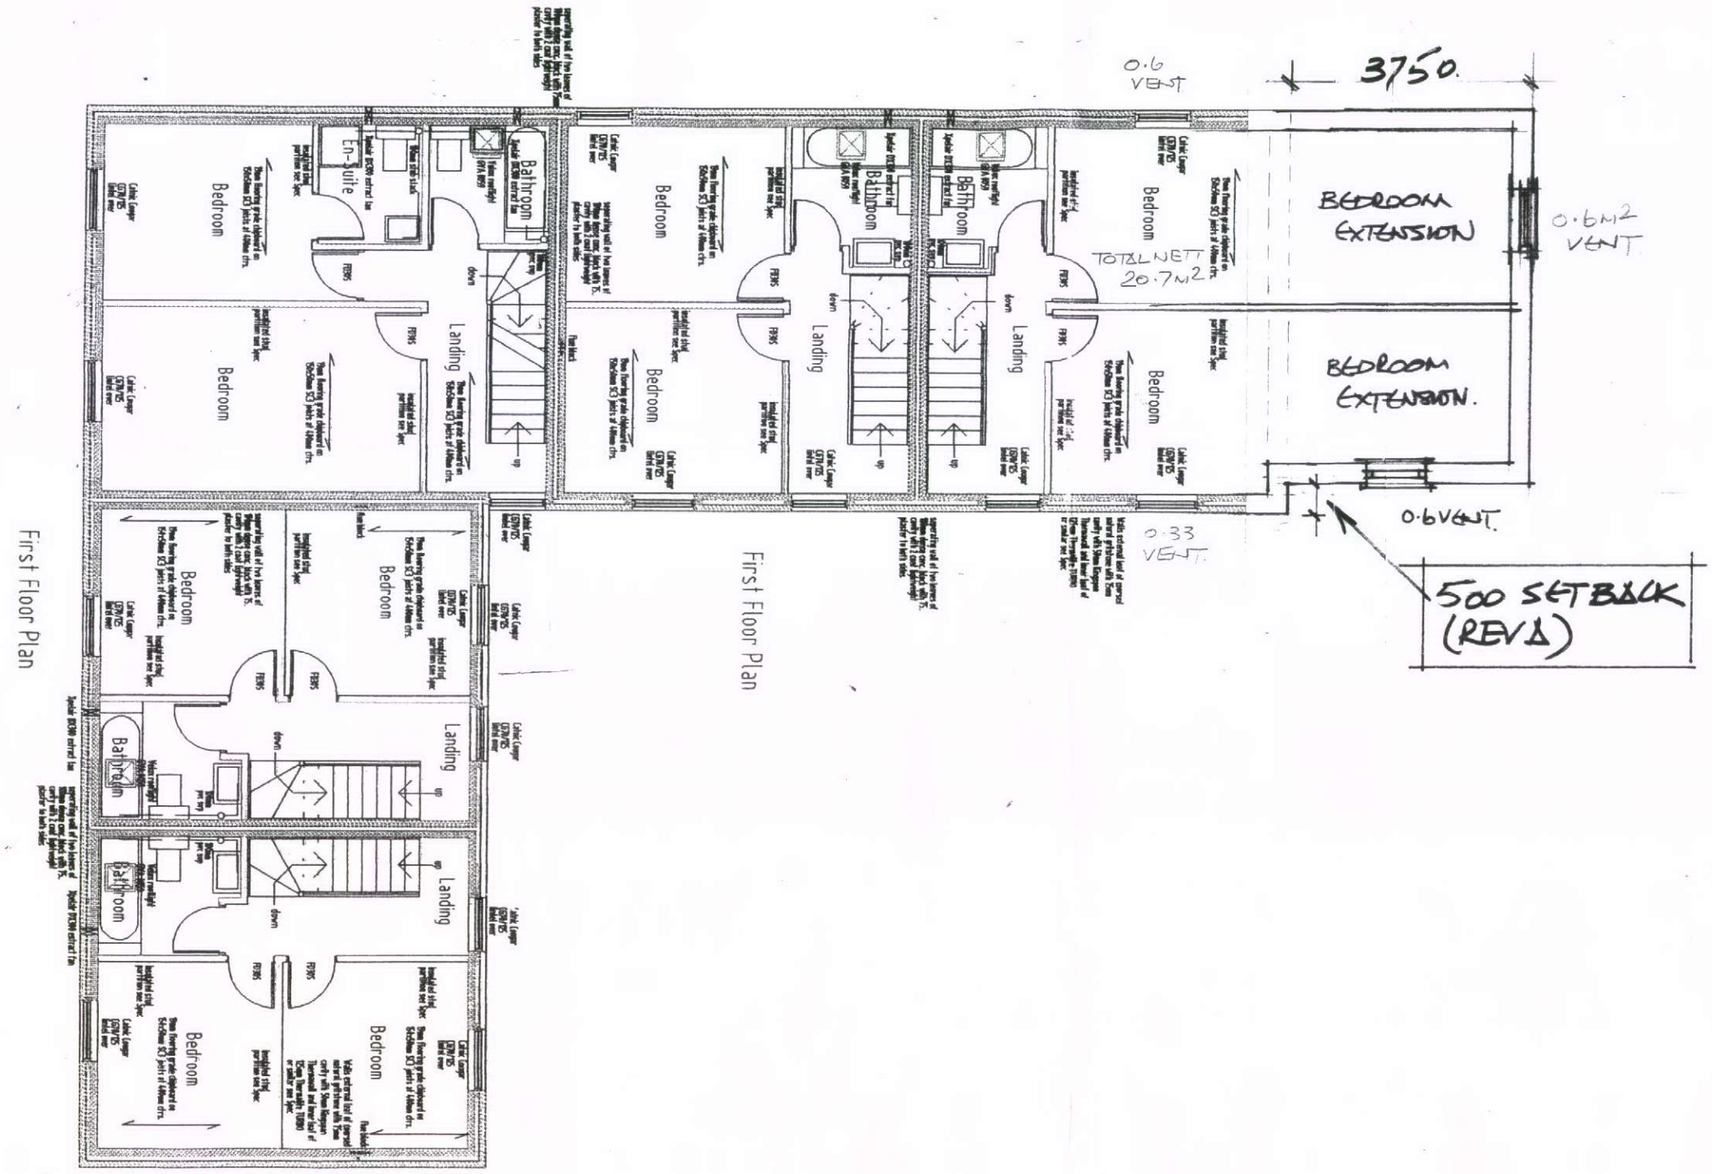

CLIENT:	MR E. O'CONNOR
PROJECT:	NO.1 THE OLD COACH HOUSE CANNLEY.
TITLE:	FIRST FLOOR PLAN AS PROPOSED

A P DESIGN
ARCHITECTS AND PLANNING CONSULTANTS
4 KINDER VIEW, NEW MILLS, HIGH PEAK SK22 4DB
TEL 01663 747777

SCALE	DRAWING NO	REV
1:100	06.	A.