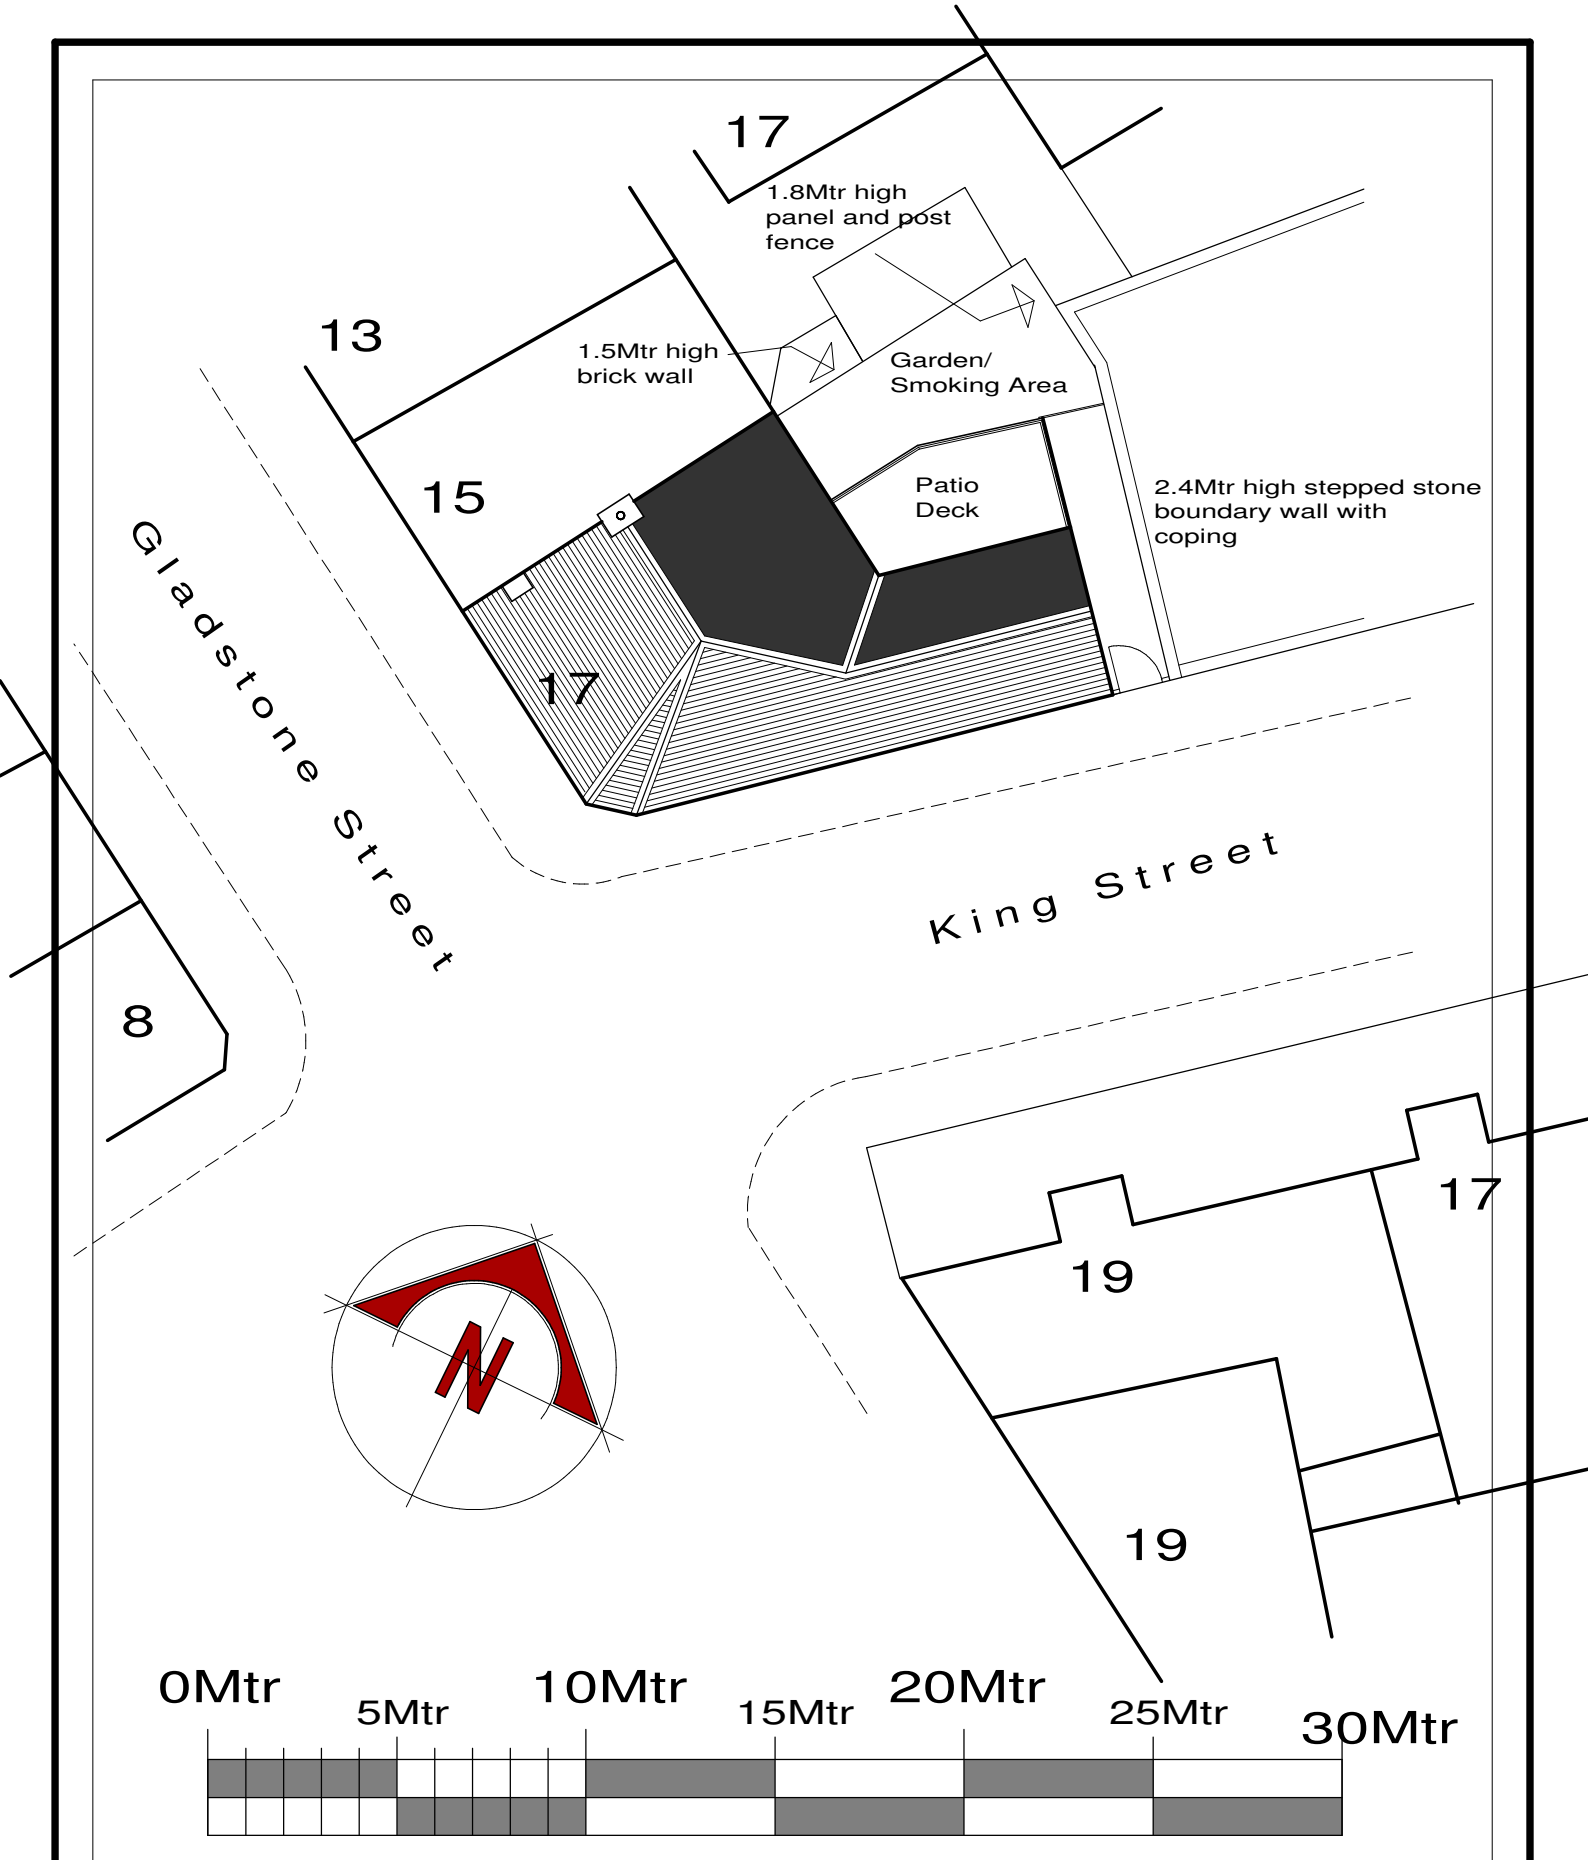

Block Plan

Scale 1:200